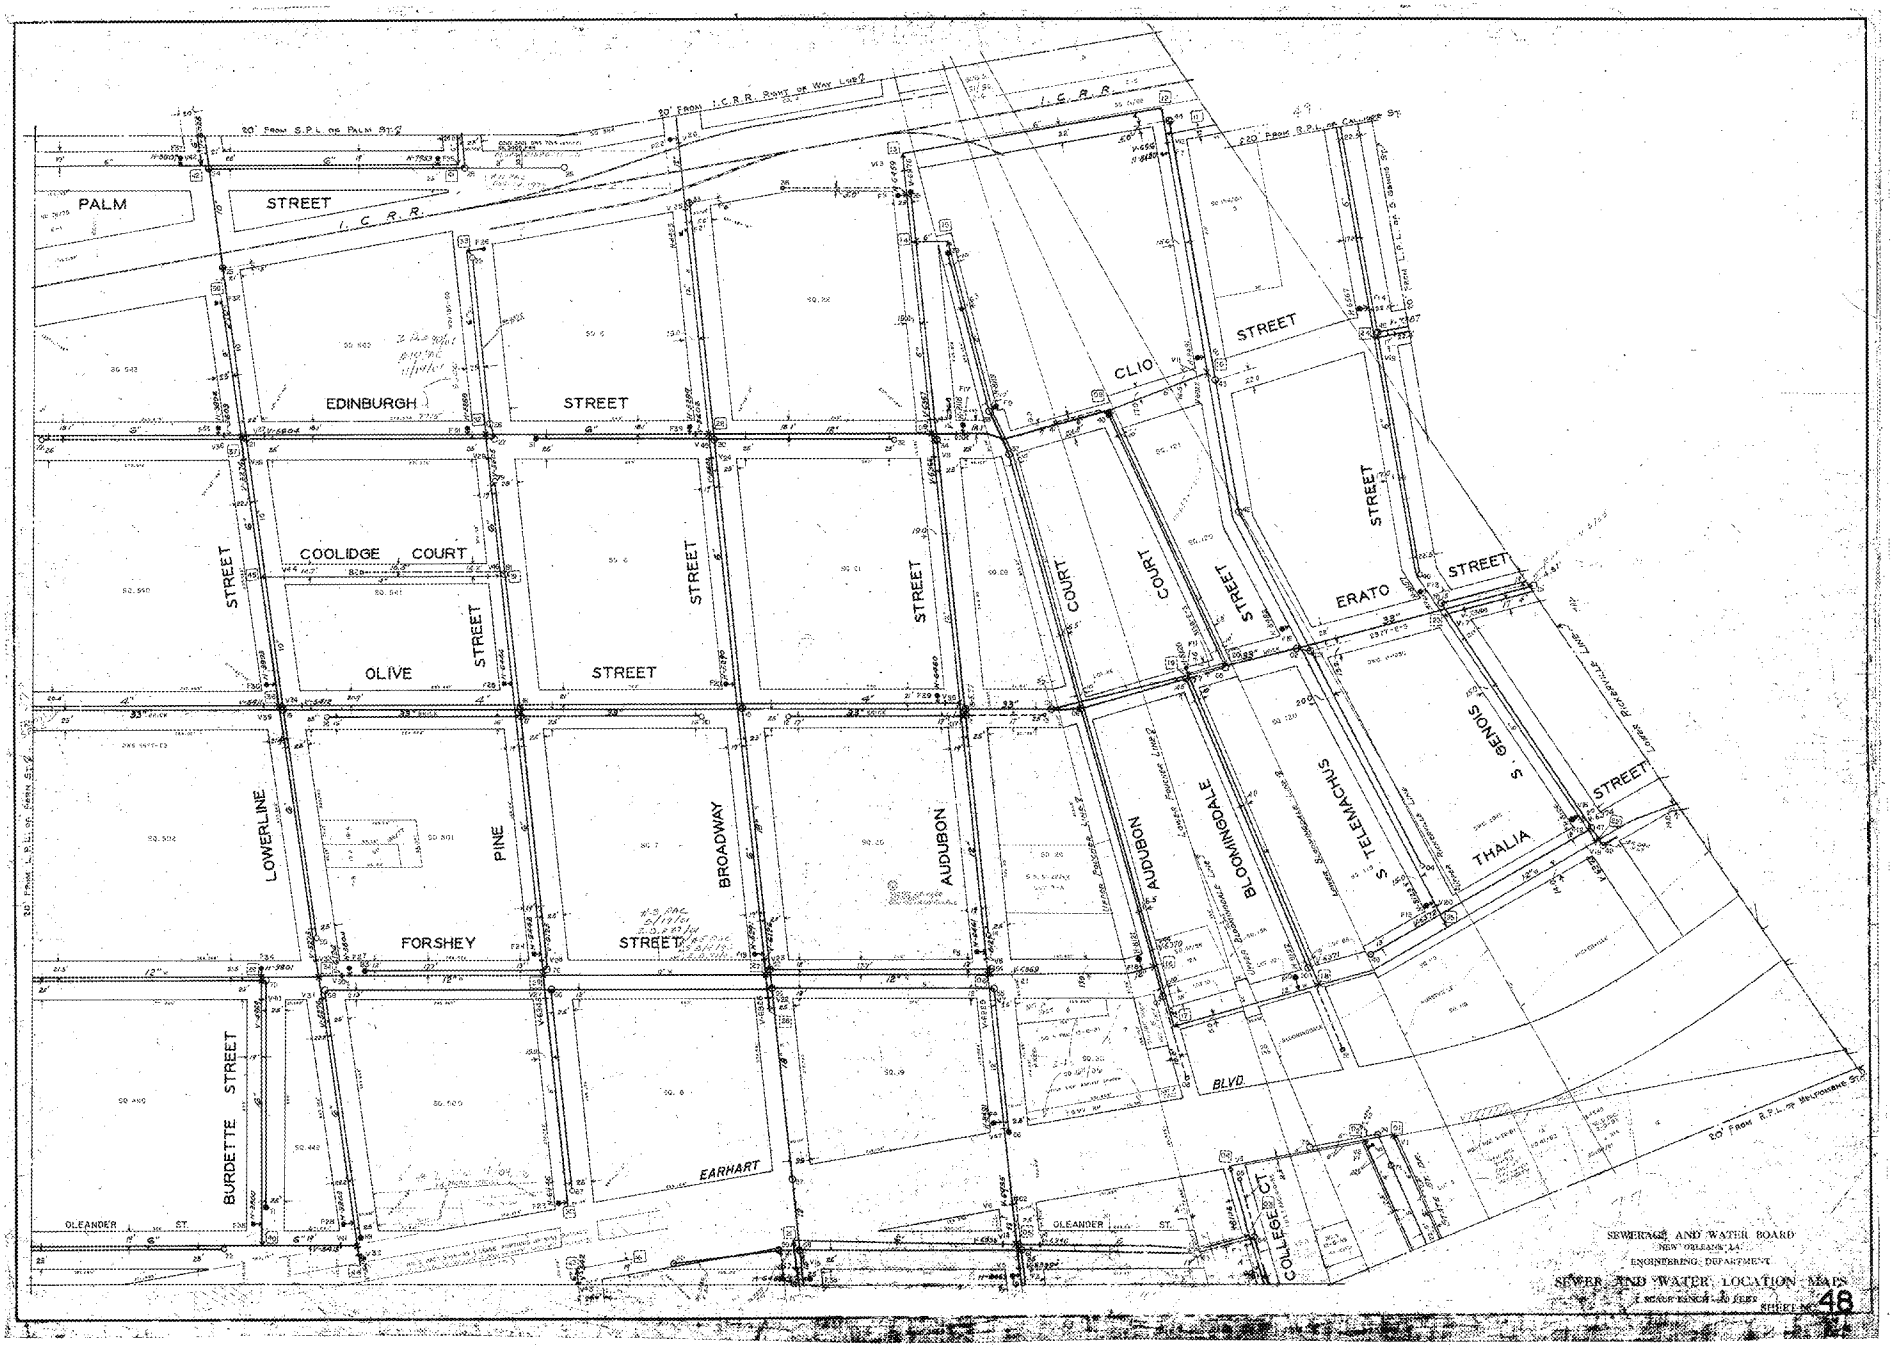
PALM
STREET
I. C. R. R.
EDINBURGH
STREET
COOLIDGE COURT
OLIVE
STREET
LOWERLINE
STREET
PINE
STREET
BROADWAY
STREET
AUDUBON
STREET
AUDUBON
COURT
COURT
BLOOMINGDALE
STREET
CLIO
STREET
ERATO
STREET
S. TELEMACHUS
S. GENOIS
THALIA
STREET
FORSHEY
STREET
BURDETTE STREET
EARHART
BLVD.
COLLEGE CT.
OLEANDER ST.
OLEANDER ST.
SEWERAGE AND WATER BOARD
NEW ORLEANS, LA.
ENGINEERING DEPARTMENT
SEWER AND WATER LOCATION MAPS
SHEET NO. 48