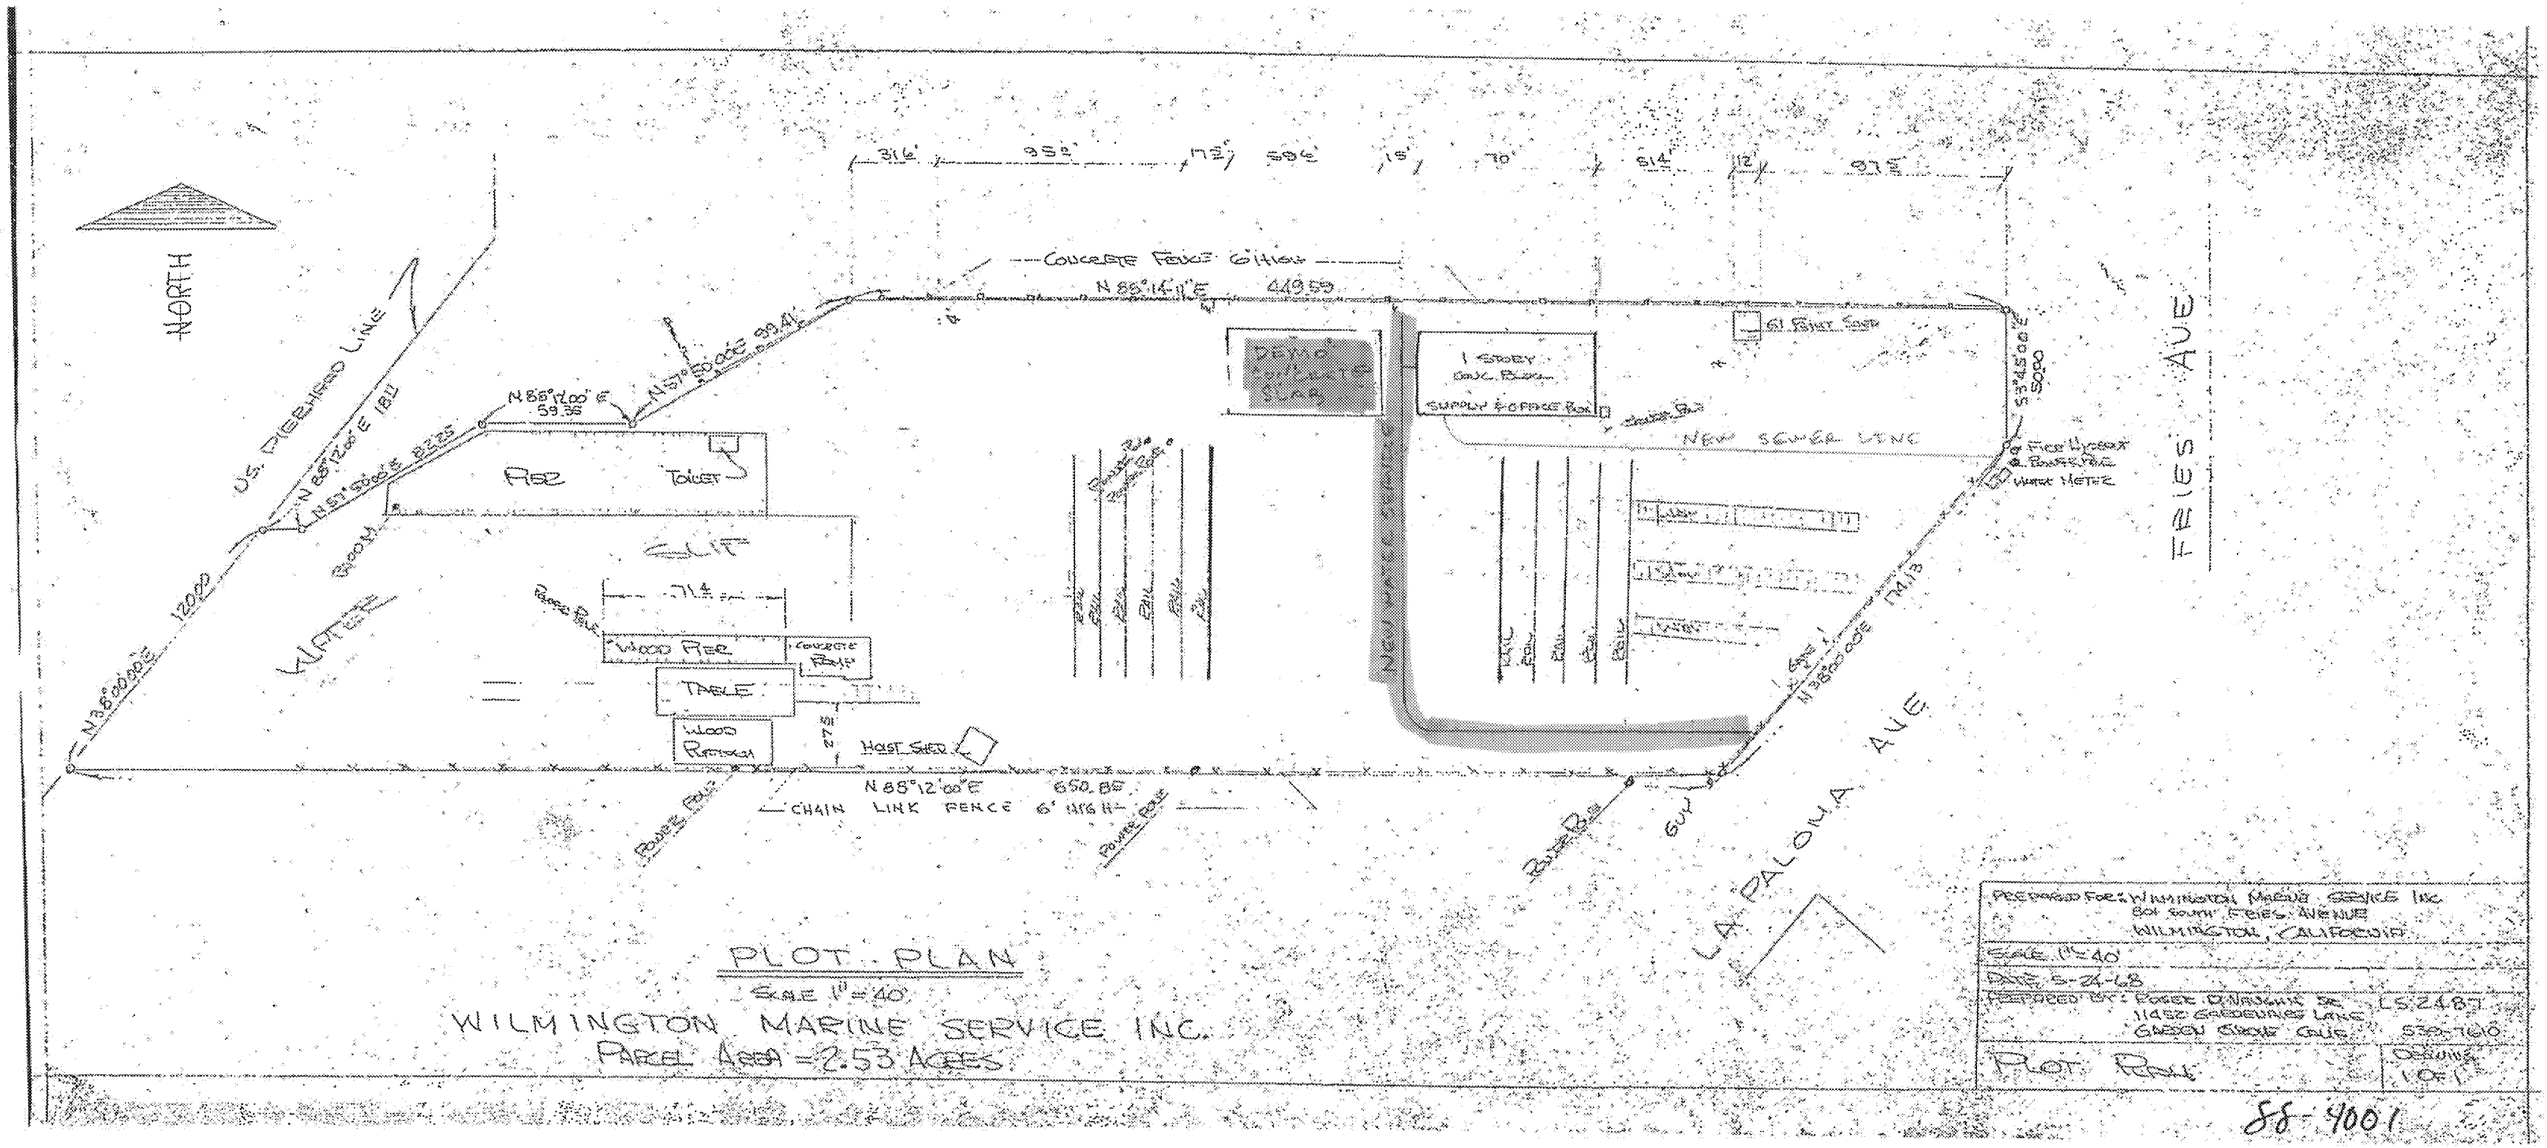
NORTH
U.S. PIERHEAD LINE
N 88°12'00" E 18.11
N 57°50'00" E 82.25
N 88°12'00" E 59.35
N 57°50'00" E 99.41
N 38°00'00" E 120.00
WATER
PIER
TOILET
SLIP
WOOD PIER
CONCRETE RAMP
TABLE
WOOD PLATFORM
HOIST SHED
N 88°12'00" E 650.85
CHAIN LINK FENCE 6' HIGH
POWER POLE
CONCRETE FENCE 6' HIGH
N 88°14'11" E 449.59
DEMO CONCRETE SLAB
1 STORY CONC. BLDG.
SUPPLY & OFFICE BLDG.
NEW SEWER LINE
FIRE HYDRANT
WATER METER
N 38°00'00" E 174.13
GUY
LA PALOMA AVE
FRIES AVE
PLOT PLAN
SCALE 1" = 40'
WILMINGTON MARINE SERVICE INC.
PARCEL AREA = 2.53 ACRES
PREPARED FOR: WILMINGTON MARINE SERVICE INC.
801 SOUTH FRIES AVENUE
WILMINGTON, CALIFORNIA
SCALE 1" = 40'
DATE 5-24-68
PREPARED BY: ROGER D. NAUGHTON JR.
11452 GARDENVILLE LANE
GARDEN GROVE CALIF.
LS 2487
539-7610
PLOT PLAN
DRAWING 1 OF 1
88-4001