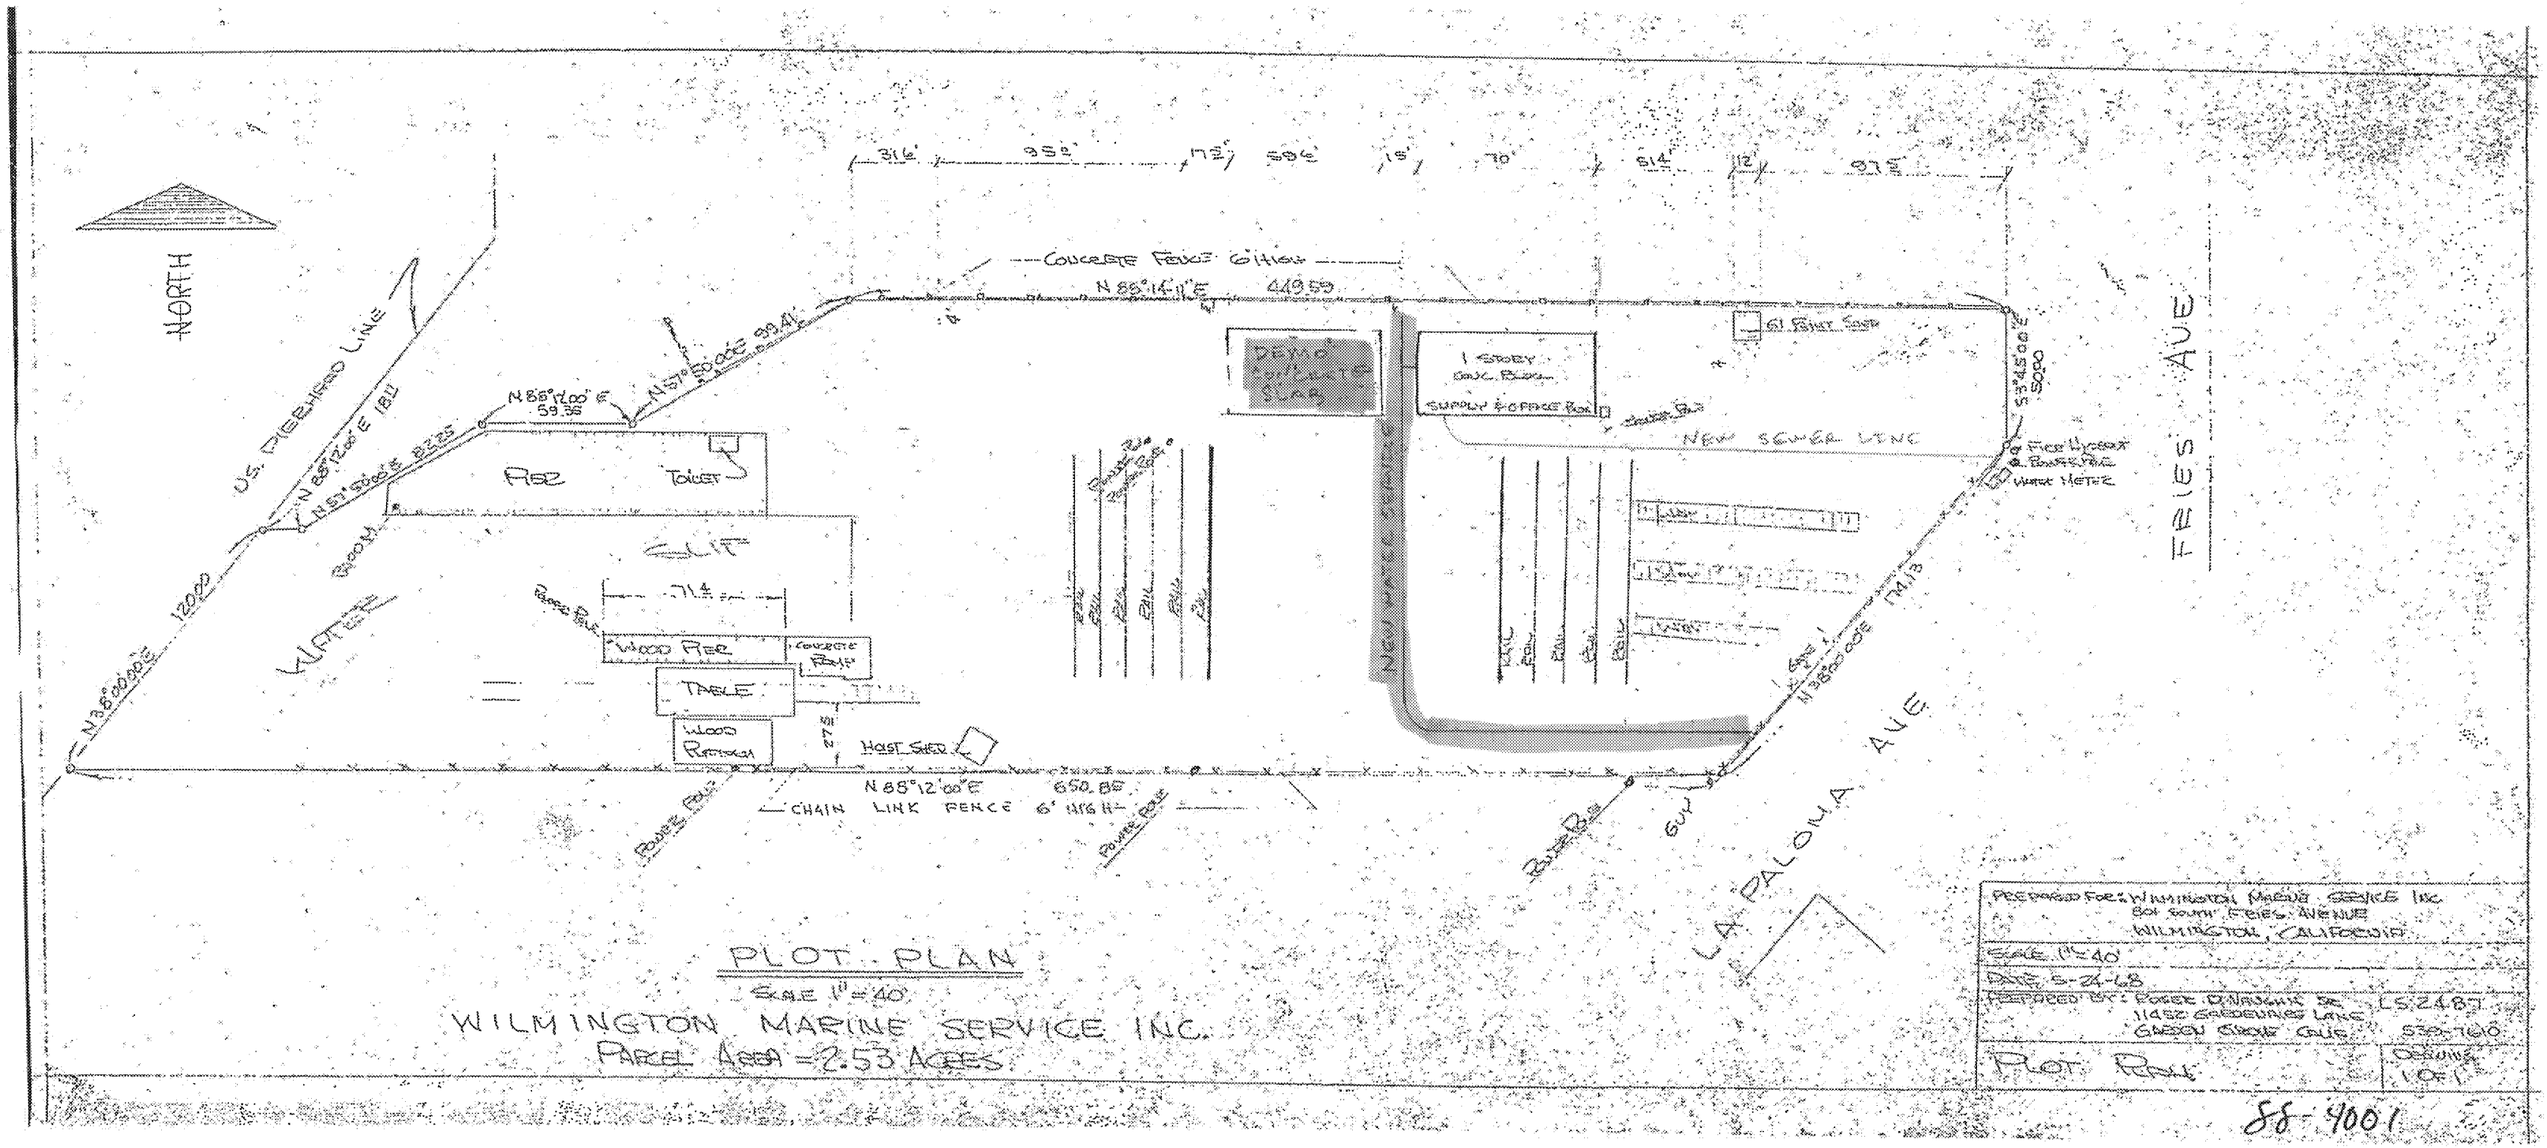

PLOT PLAN

SCALE 1" = 40'

WILMINGTON MARINE SERVICE INC.

PARCEL AREA = 2.53 ACRES