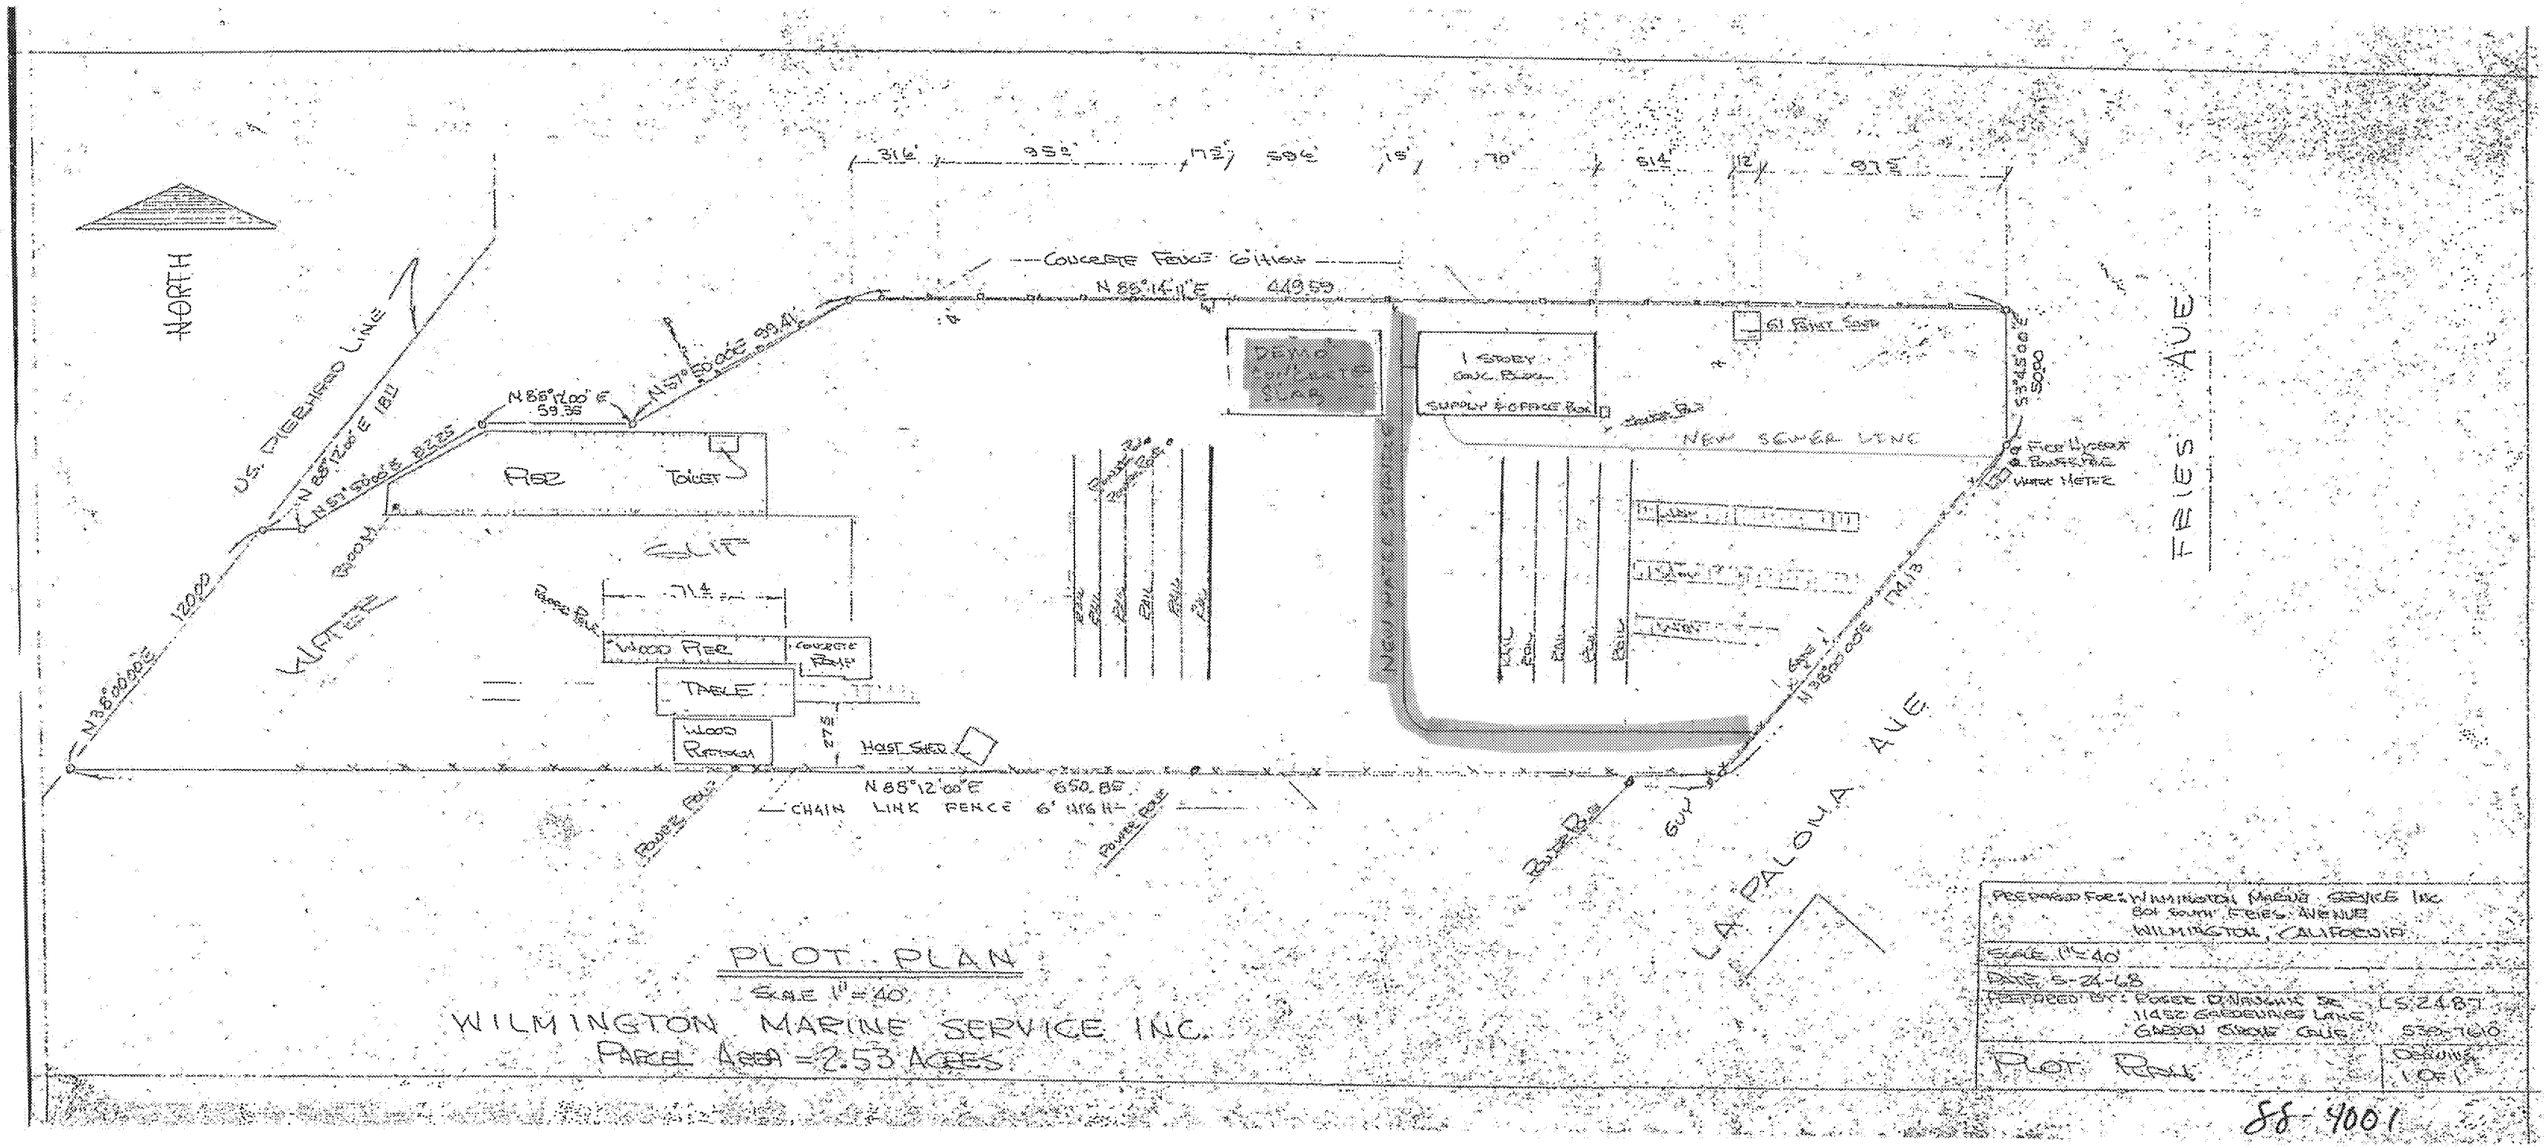

PLOT PLAN
SCALE 1" = 40'
WILMINGTON MARINE SERVICE INC.
PARCEL AREA = 2.53 ACRES