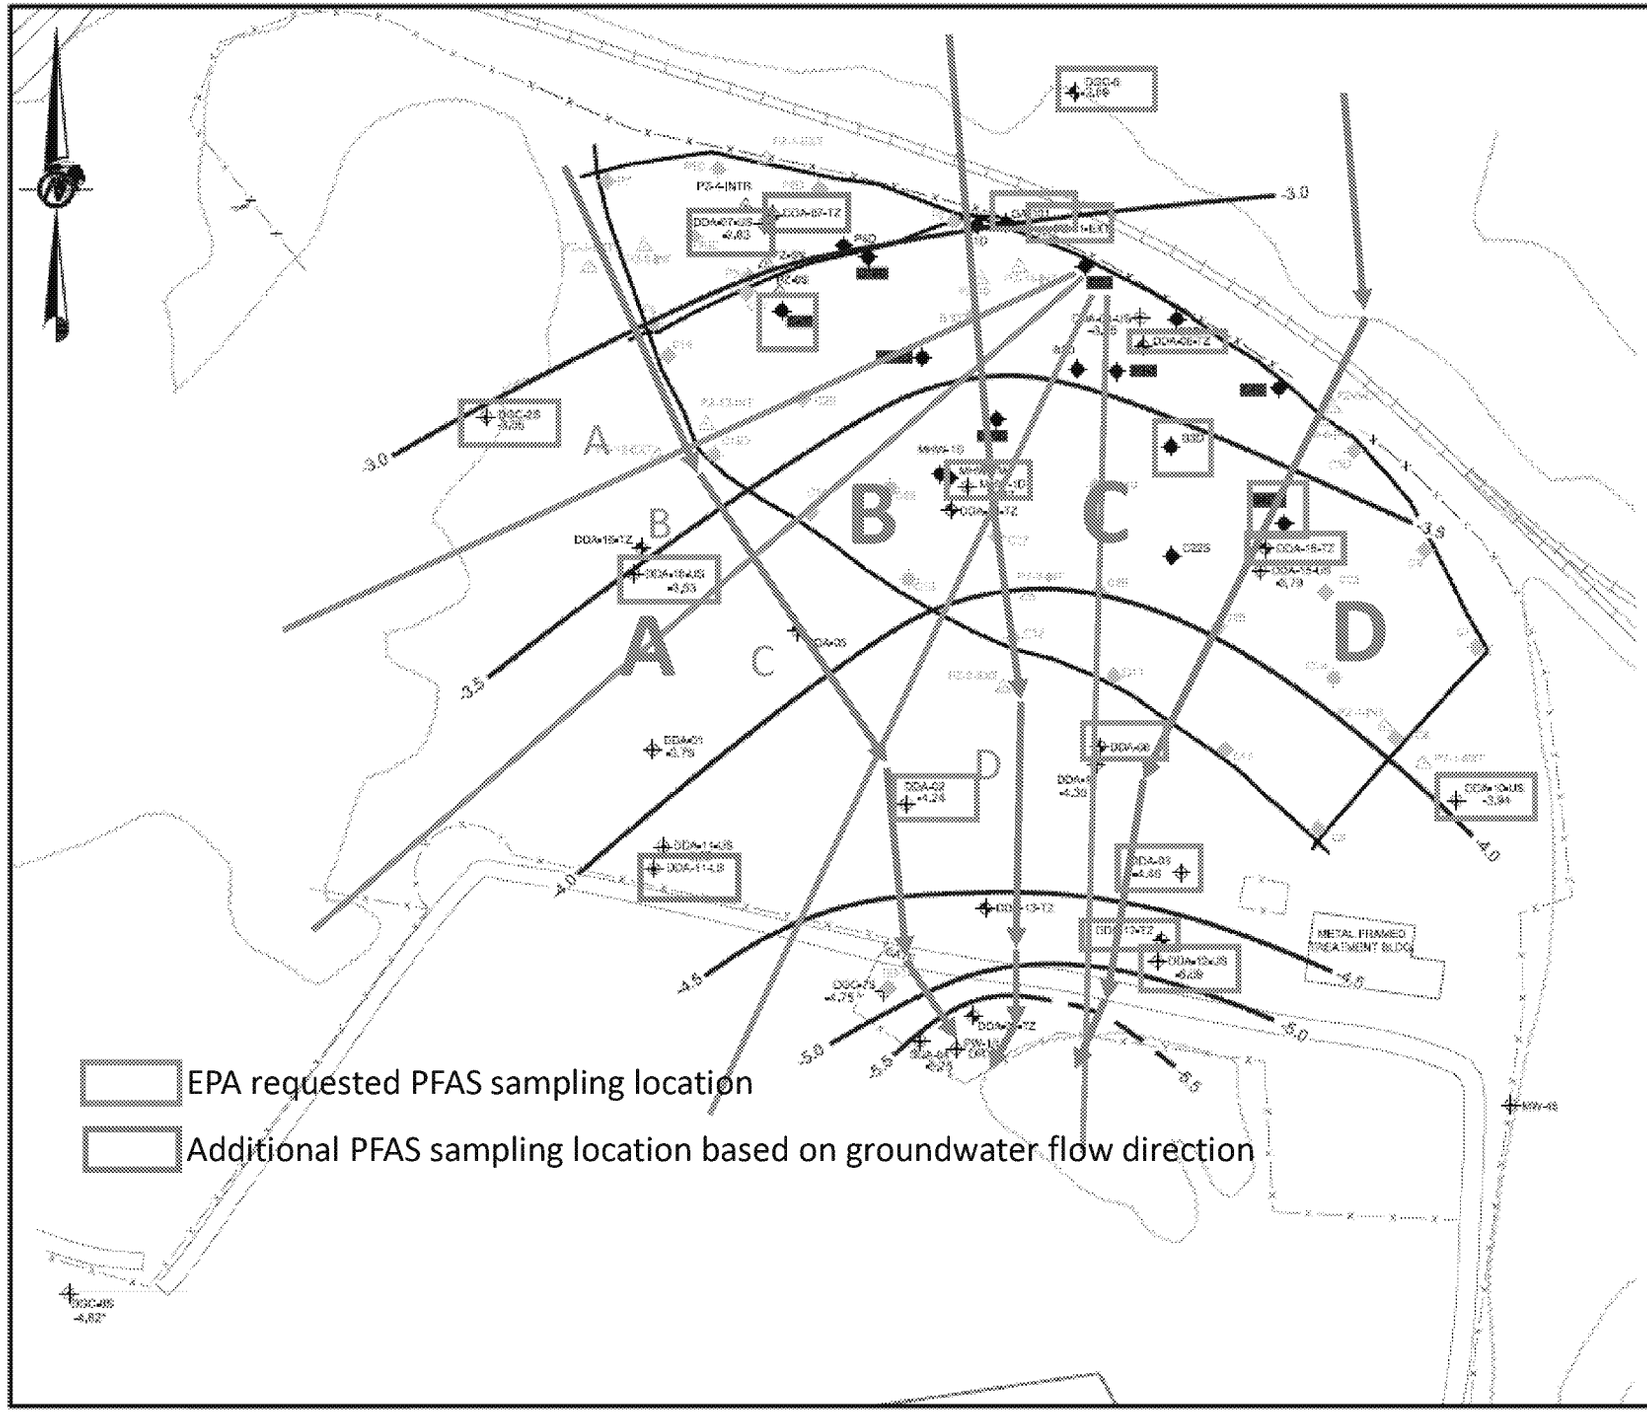

LEGEND

—X—X—X—X—	FENCELINE
	CENTERLINE OF SLURRY WALL AROUND DRUM DISPOSAL AREA
	RAILROAD
	DDA LOW-FLOW EXTRACTION SYSTEM (LFEXS) WELL
DGC-35	MONITORING WELL SCREENED IN UPPER POTOMAC AQUIFER
DDA-05	UPPER POTOMAC CONFINING UNIT TRANSITION ZONE MONITORING WELLS
PZ-10	DDA PIEZOMETERS
C10	COLUMBIA MONITORING WELLS
-2.53	GROUNDWATER ELEVATION (ft-msl)
	GROUNDWATER ELEVATION CONTOURS (ft-msl) (DASHED WHERE INFERRED)
	NM = NOT MEASURED

NOTES

1.) LOCATIONS OF WELLS AND BORING ARE BASED ON SURVEY BY TAYLOR WISEMAN & TAYLOR (REVISED 2012)
2.) BASED ON SEPTEMBER 2017 GROUNDWATER LEVEL MEASUREMENTS
3.) * INDICATES DATA NOT INCLUDED IN COUNTOUR
4.) ft-msl = ELEVATION IN FEET RELATIVE TO MEAN SEA LEVEL

REFERENCES

1.) BASE MAP TAKEN FROM DIGITAL U.S.G.S. 7.5 MINUTE QUADRANGLES OF WILMINGTON SOUTH, DELAWARE/NEW JERSEY (DATED 1994), DELAWARE CITY, DELAWARE (DATED 1984), NEWARK EAST, DELAWARE (DATED 1984) AND SAINT GEORGES, DELAWARE (DATED 1984).

60 0 60
SCALE FEET

NO.	DATE	BY	REVISION DESCRIPTION	DRAWN	CHK	APP

PROJECT
DELAWARE SAND AND GRAVEL
SUPERFUND SITE
NEW CASTLE, DELAWARE

TITLE
DDA TO WELL PW-1(U)
UPA GROUNDWATER ELEVATION CONTOURS
SEPTEMBER 2017

Golder Associates
Manchester, New Hampshire

PROJECT No.		FILE No.	
DESIGN	TBD	SCALE	NO. TBD
DRAWN		REV.	
CHECK			
REVIEW	TBD		

FIGURE 7