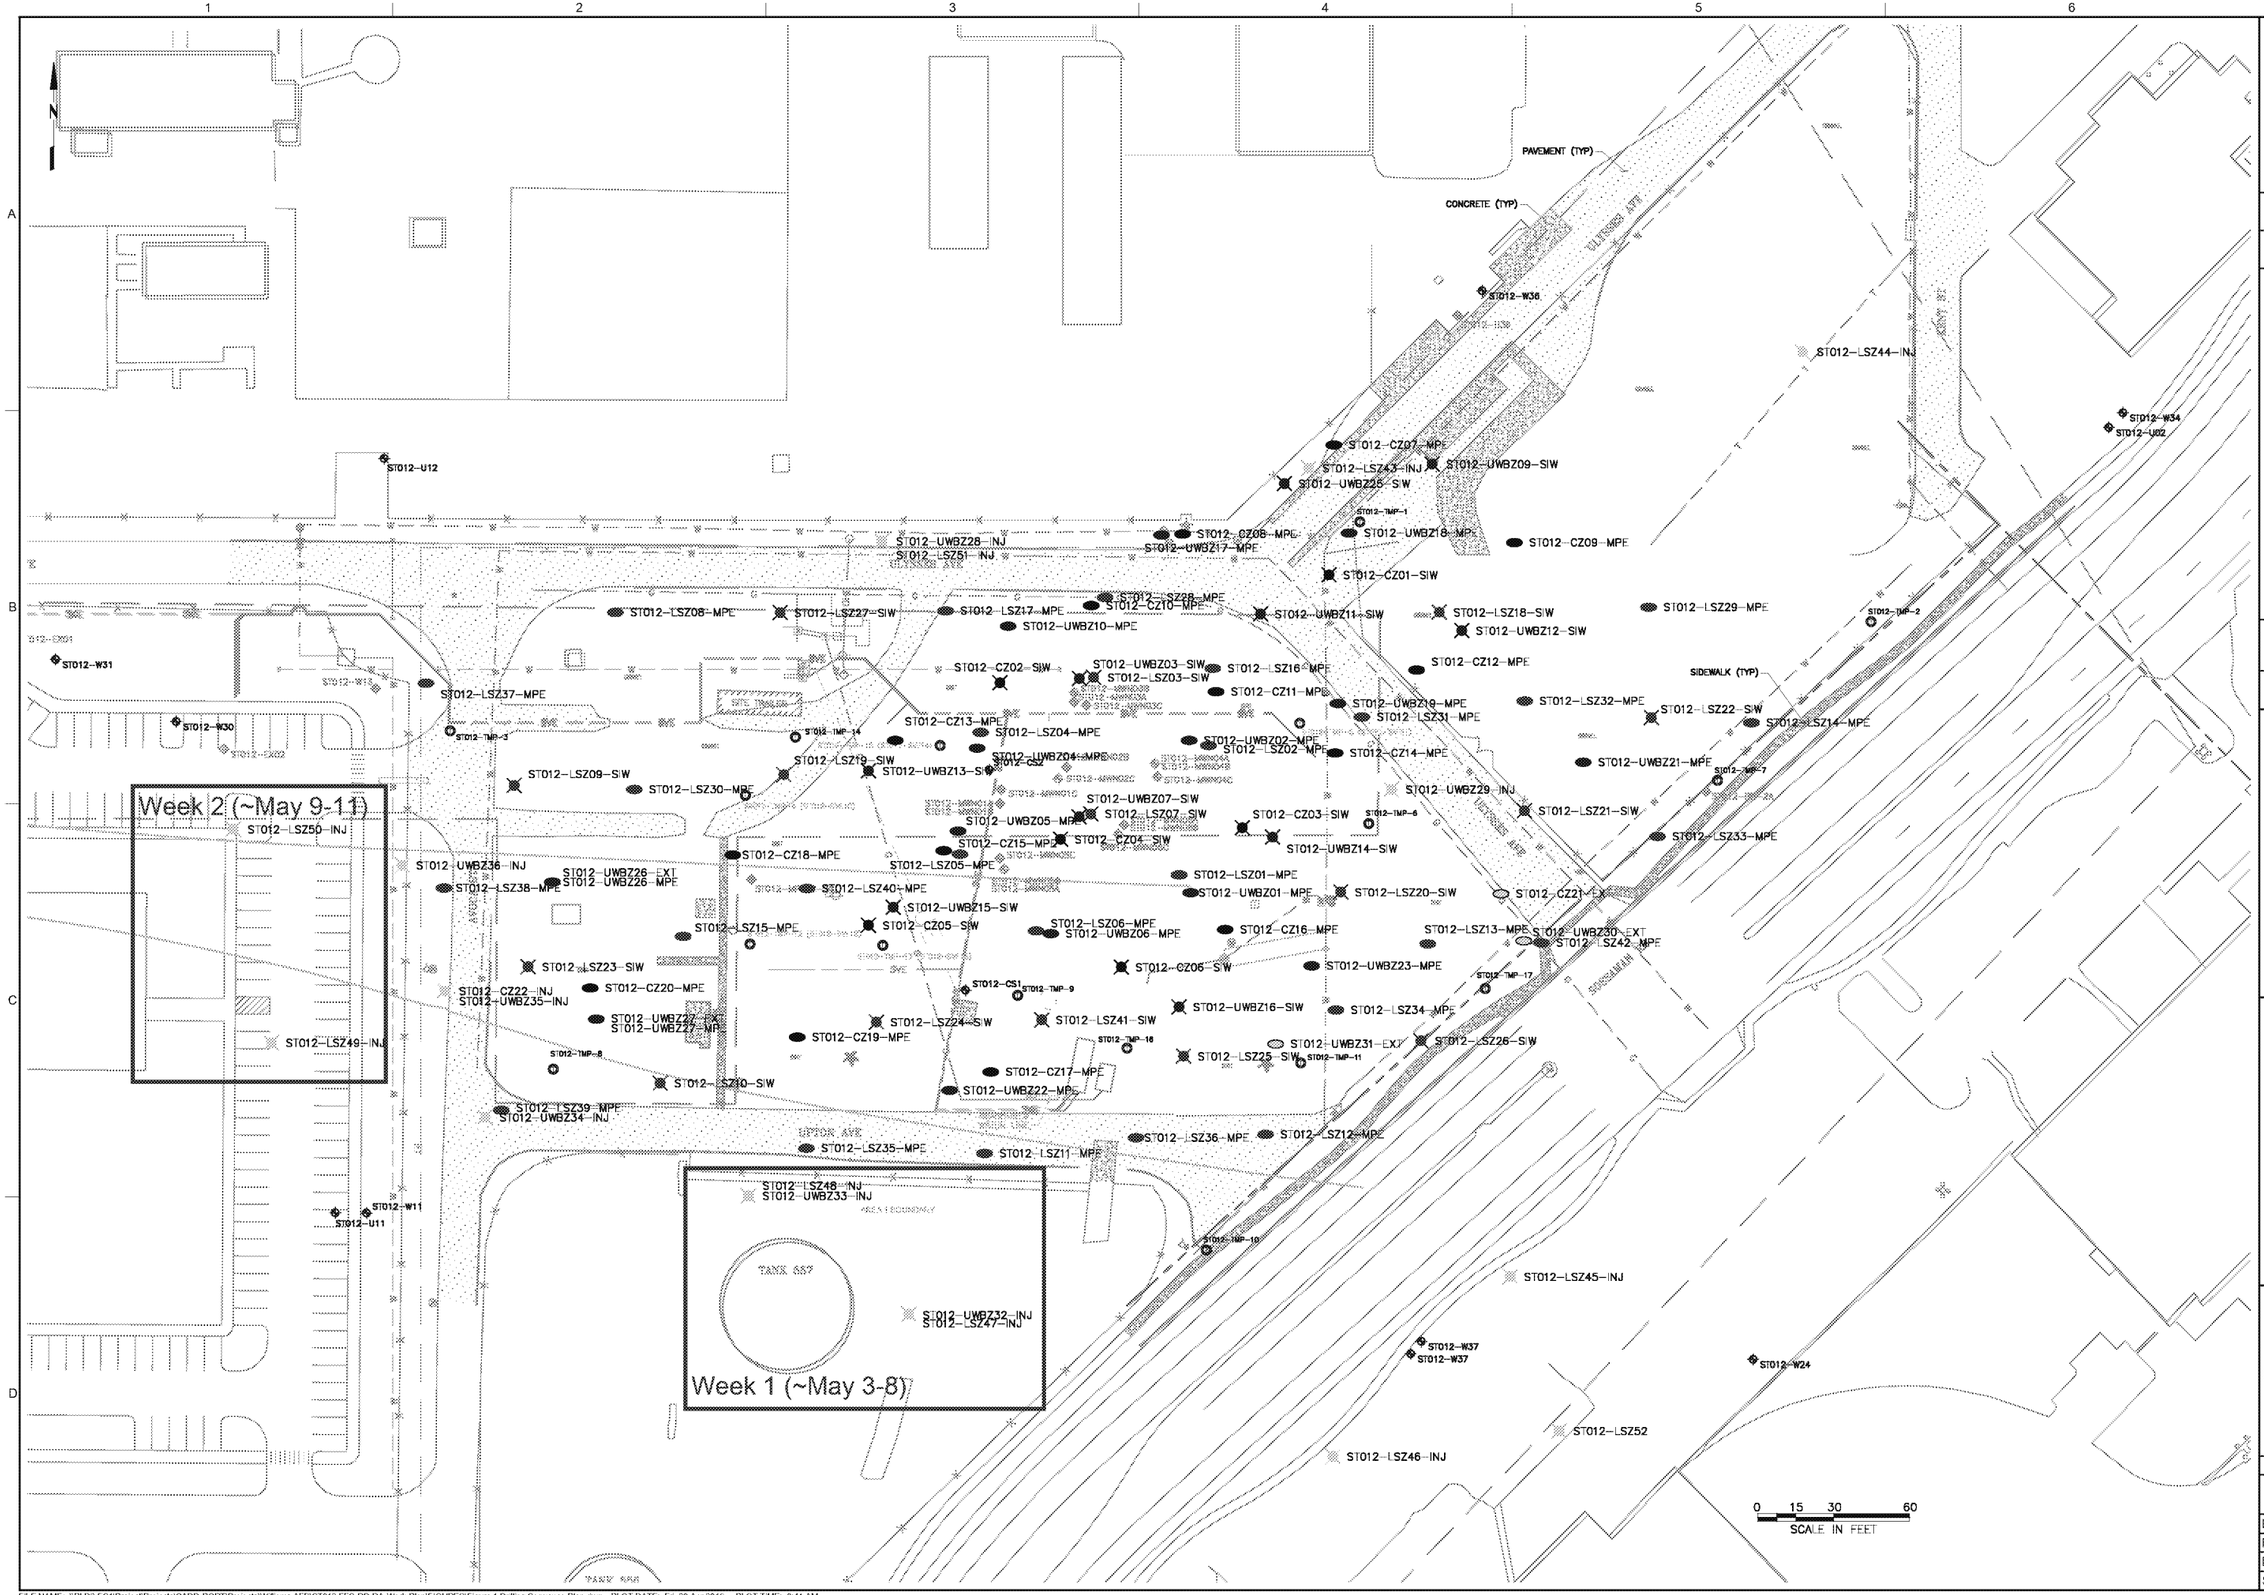

NO.	DATE	DR	CHK	APVD	BY	APVD
DSGN		REVISION				

REMEDIAL DESIGN/ REMEDIAL ACTION
WORK PLAN
ST012-FORMER WILLIAMS AIR FORCE BASE
MESA, ARIZONA

DRAWING STATUS
CONSTRUCTION RFP DRAWINGS

amec foster wheeler
Environment & Infrastructure, Inc.
511 Congress Street, Suite 200
Portland, ME 04112
(207) 775 - 5401

VERIFY SCALE
BAR IS ONE INCH ON ORIGINAL DRAWING.
0 1"

DATE	
PROJ	9101-11-0001
DWG	
SHEET	OF 15

THIS DRAWING IS THE PROPERTY OF AMEC FOSTER WHEELER, INCLUDING ALL PATENTED AND PATENTABLE FEATURES, AND/OR CONFIDENTIAL INFORMATION AND ITS USE IS CONDITIONED UPON THE USERS AGREEMENT NOT TO REPRODUCE THE DRAWING, IN WHOLE OR PART, NOR THE MATERIAL DESCRIBED THEREON, NOR THE USE OF THE DRAWING FOR ANY PURPOSE OTHER THAN SPECIFICALLY PERMITTED IN WRITING BY AMEC FOSTER WHEELER.

FILE NAME: \\PLD2-FS1\Project\Projects\CADD-PORT\Projects\Williams AFB\ST012 FFS-RD-RA-Work-Plan\FIGURES\Figure 1 Drilling Sequence Plan.dwg PLOT DATE: Fri, 29 Apr 2016 PLOT TIME: 8:41 AM