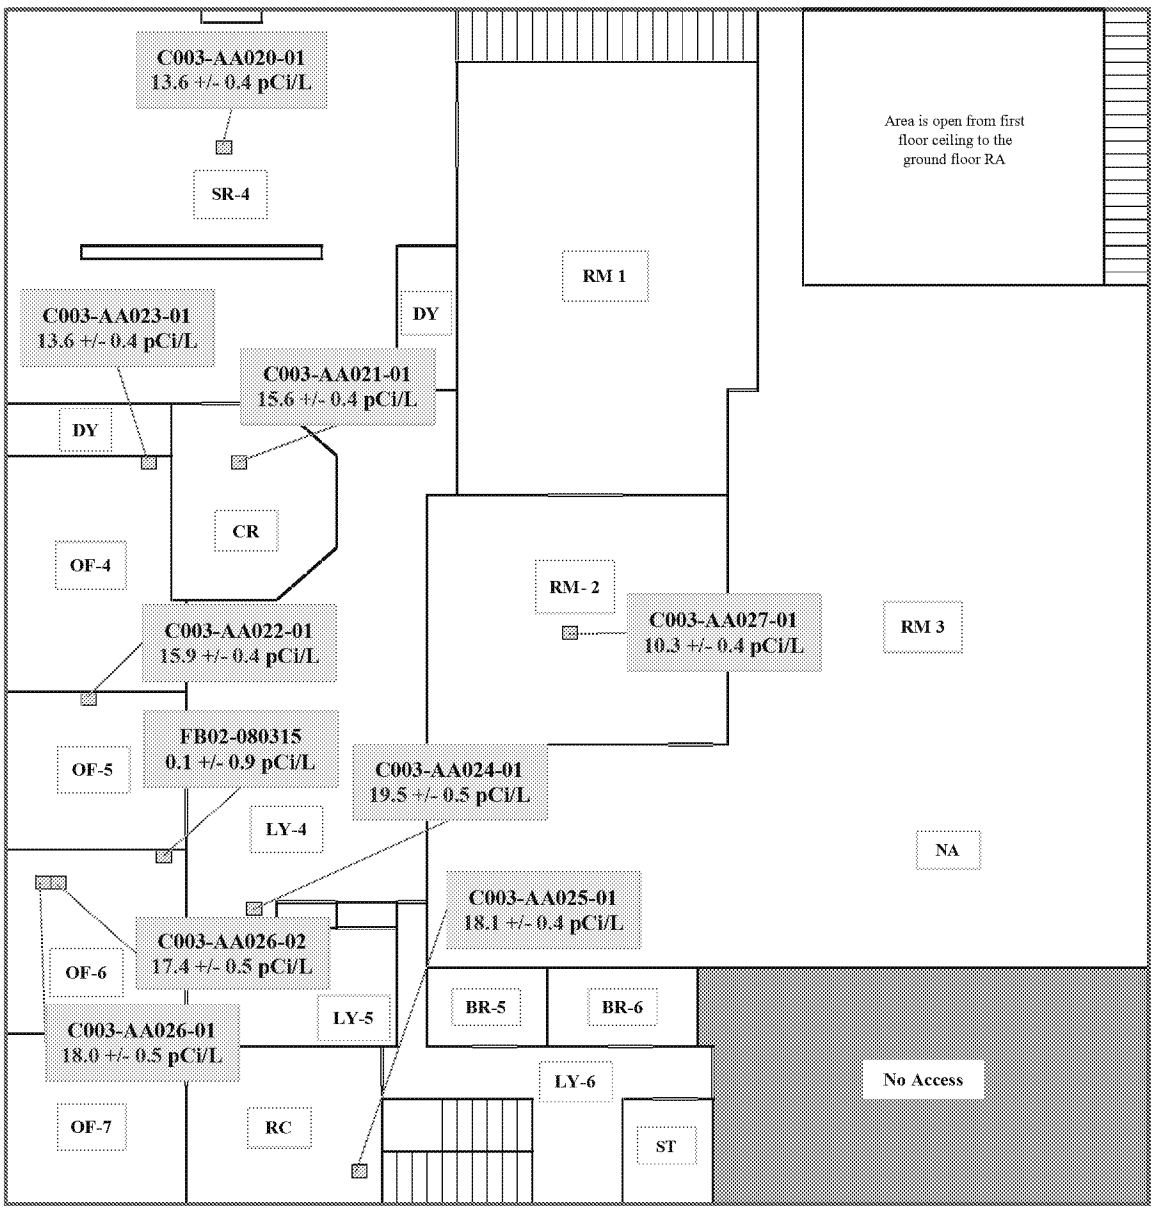

Second Floor
105 Kisco Avenue Mount Kisco (C003)

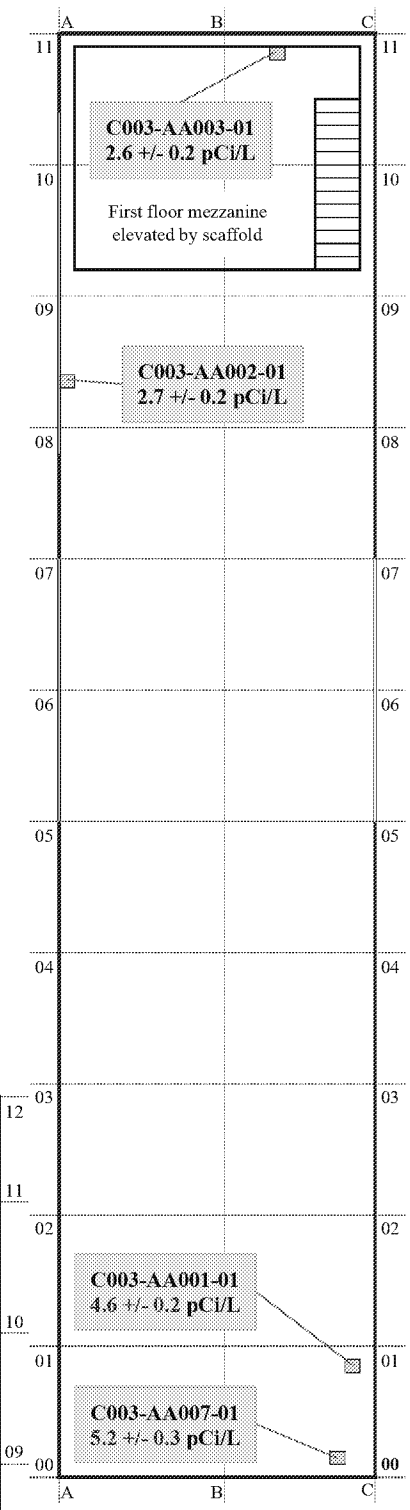

Warehouse-2

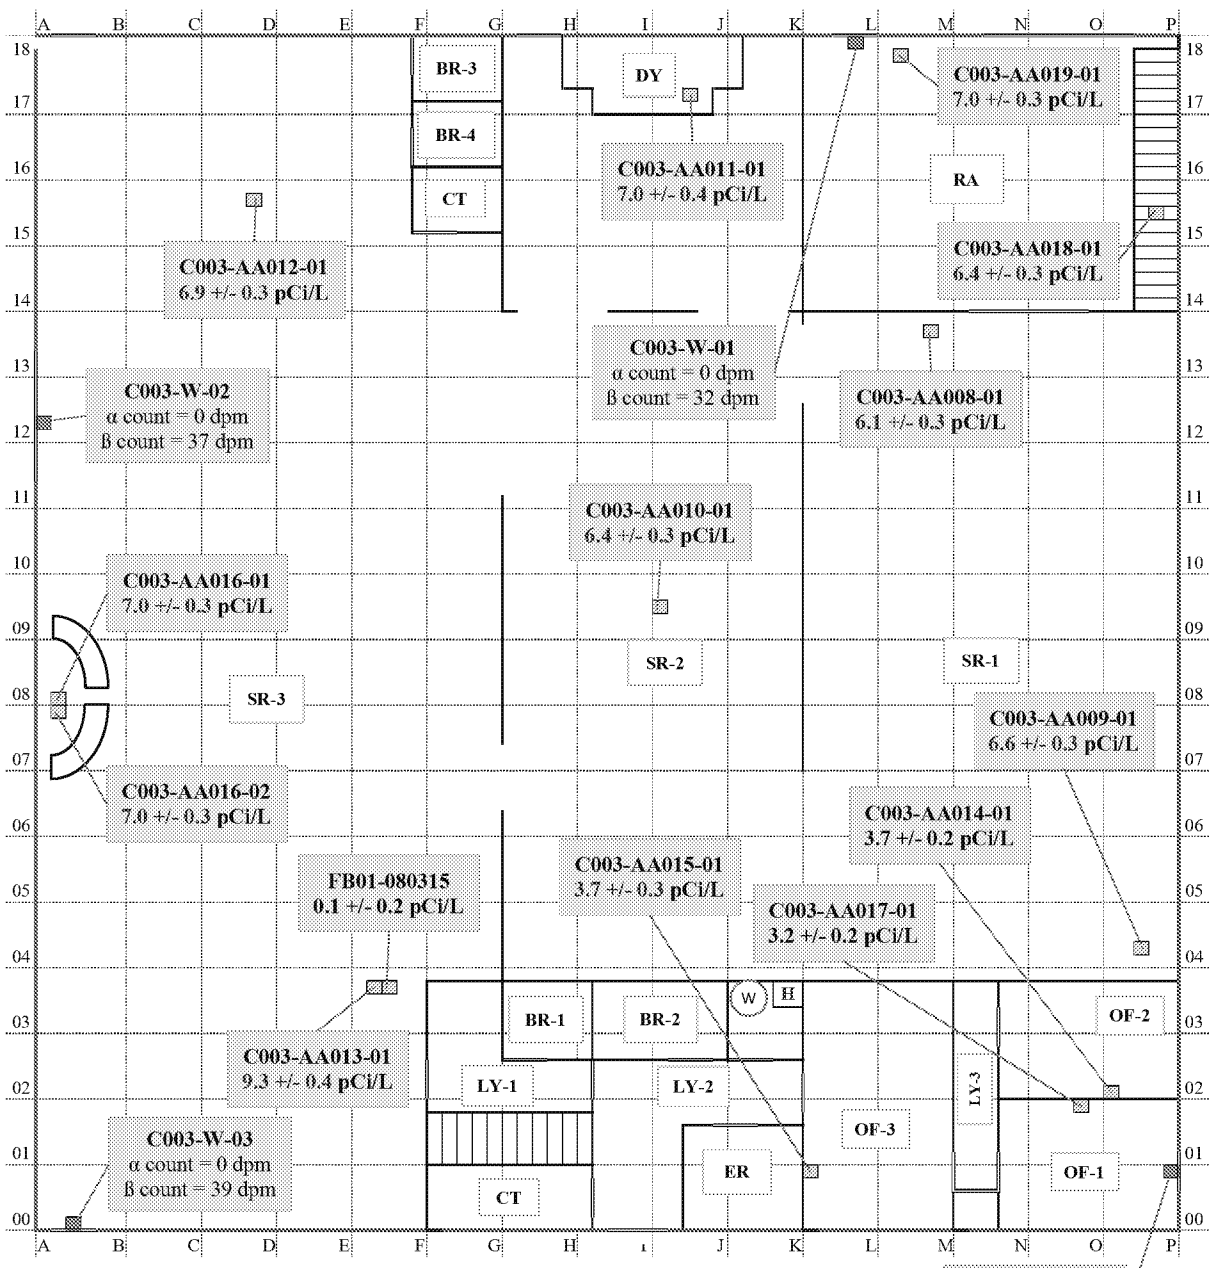

Ground Floor
105 Kisco Avenue Mount Kisco (C003)

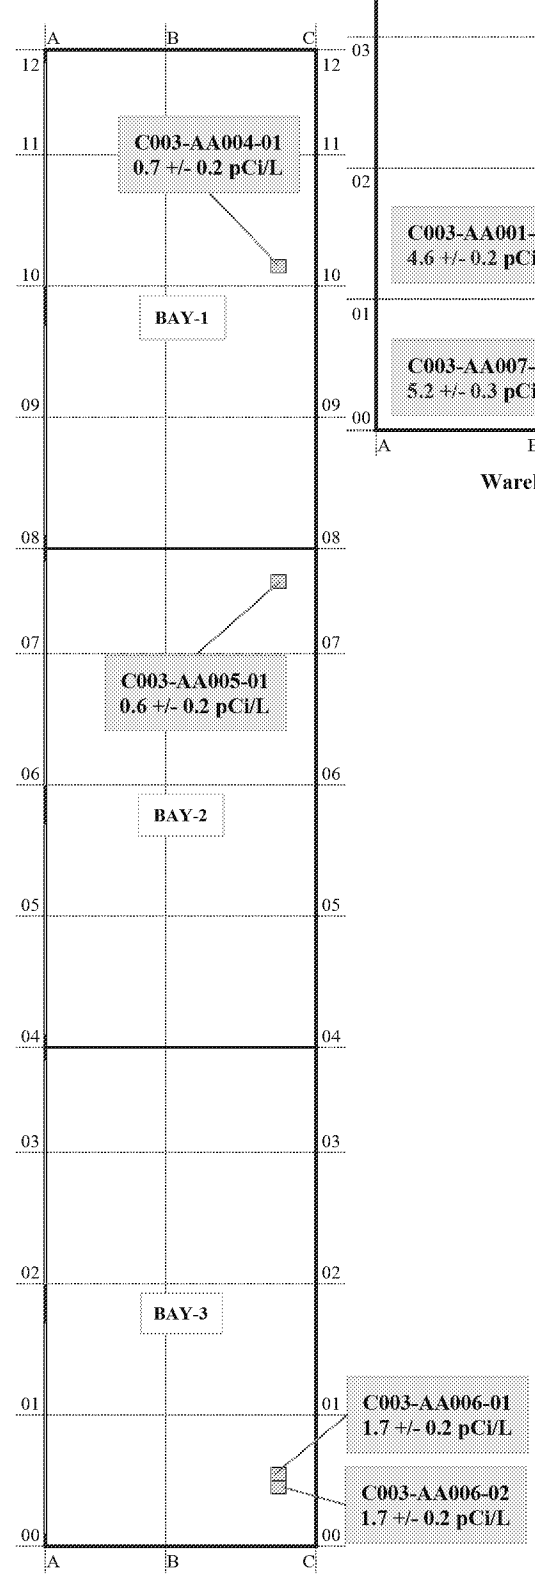

Warehouse-1

Legend

- Radon Sample Location
- Radon Sample Location
- Exteriror Wall
- Interior Wall
- Entry door
- H - HVAC Unit
- W - Water Heater
- Stairs
- SR - Showroom
- OF - Office
- RM - Room
- LY - Lobby
- ST - Storage
- DY - Display
- CT - Closet
- RA - Receiving Area
- BR - Bathroom
- ER - Electrical Room
- CR - Conference Room
- RC - Reception

Weston Solutions, Inc.

In Association with Scientific and Environmental Associates, Inc, Environmental Consultants, Inc., Avatar Environmental, LLC, On-Site Environmental, Inc, and Soveriegn Consulting, Inc.

Figure 2C:
C003 Radon Analytical Results Map

Canadian Radium and Uranium Site
Mount. Kisco, New York

U.S. ENVIRONMENTAL PROTECTION AGENCY
Removal Support Team 3
CONTRACT # EP-S2-13-01

EPA OSC:	E. DALY
RST SPM:	B. NWOSU
PROJECT #:	30400.021.006.2053

Notes:

Radon sampling was conducted using charcoal canisters. The U.S. Environmental Protection Agency's (EPA) Site-Specific Action Level (SSAL) for radon = 4.0 picocuries per liter (pCi/L). **Values in red, including the sum of value and standard deviation (+/-) equal or exceed 4.0 pCi/L.**

Wipe samples collected/analyzed by EPA. Wipe samples were analyzed for Alpha (α)/Beta (ß) counts.