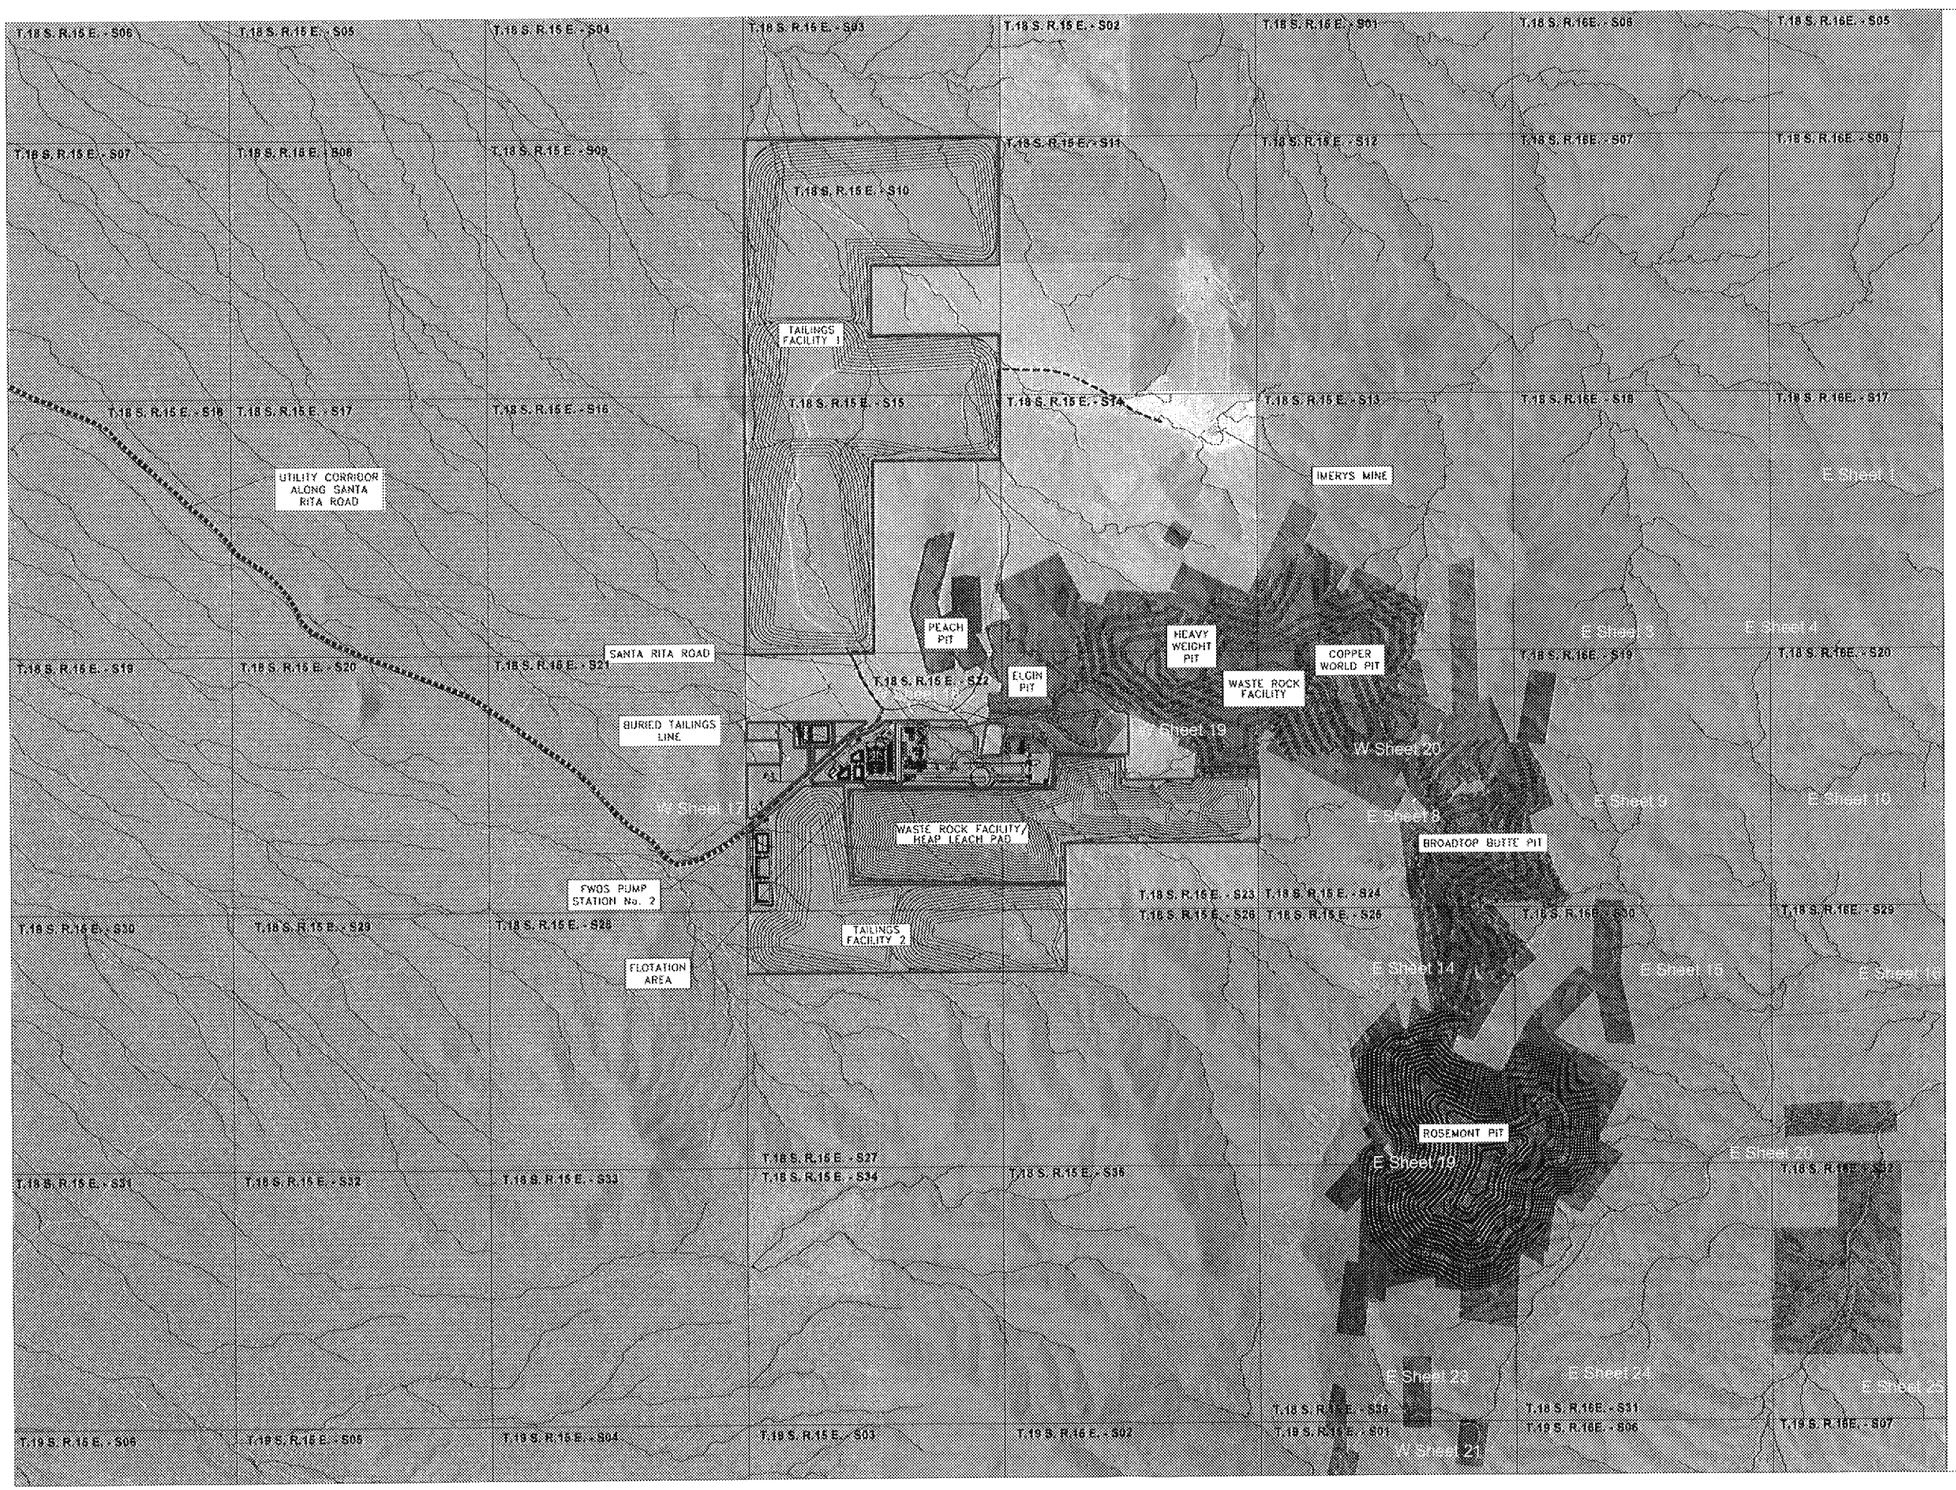

W Sheet 22 W Sheet 23

LEGEND

- TOWNSHIP LINE
- WATERLINE
- POWER LINE
- GENERAL FACILITY FOOTPRINT
- PIT OUTLINE
- WASTE ROCK FACILITY (WRF)
- BURIED TAILINGS LINE
- ROAD
- PIMA COUNTY FLOODPLAIN
- ROSEMONT PATENTED LANDS
- ROSEMONT FEE LANDS
- PRIVATE LAND
- BLM
- USFS
- STATE

NOTES:

1. HEAVY WEIGHT, COPPER WORLD AND BROADTOP BUTTE PITS ARE BACKFILLED WITH WASTE ROCK.
2. MINE HAUL AND ACCESS ROADS NOT SHOWN.
3. FACILITY FOOTPRINT BOUNDARIES ARE APPROXIMATE.

N

SCALE

1500' 0 1500' 3000'

CONTOUR INTERVAL = 10'

PROJECT:
ROSEMONT COPPER WORLD PROJECT

COUNTY: PIMA	STATE: ARIZONA
	DATE: FEBRUARY 2022

FIGURE NO. 2
PROPOSED PROJECT FACILITIES OVERALL

HUDBAY