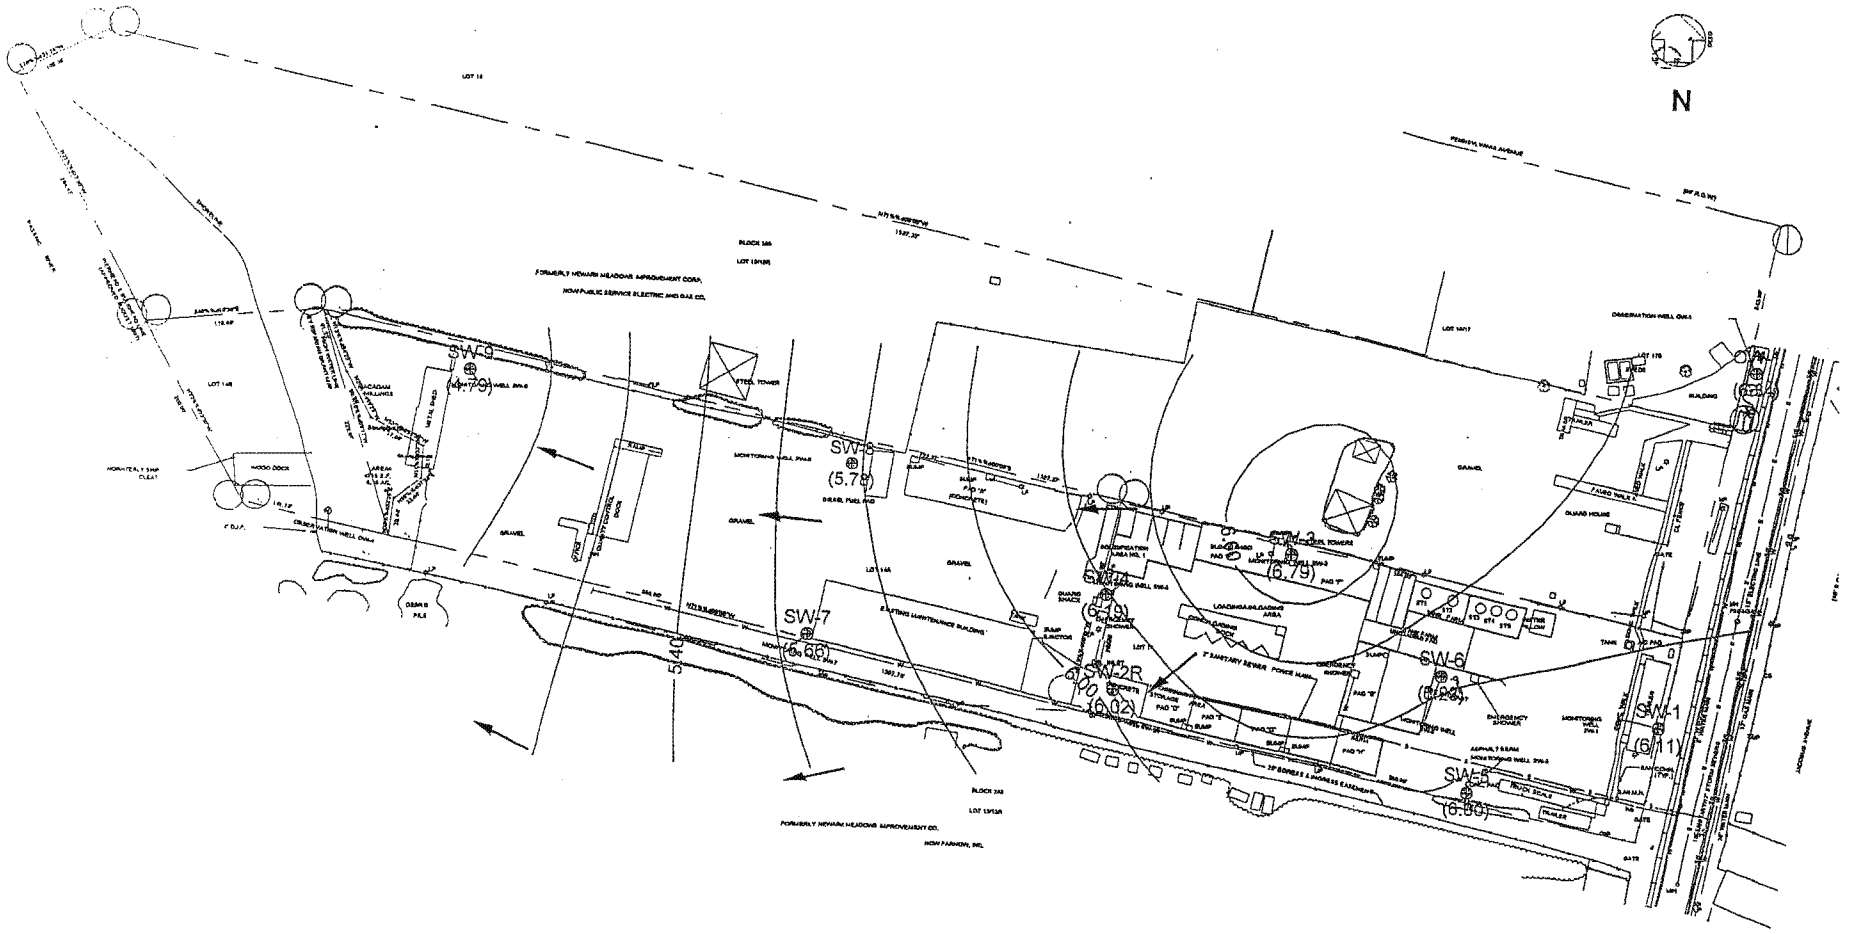

SW-1 Monitoring Well

(5.78) Groundwater elevation at well (ft)

S & W WASTE, INC.

115 Jacobus Ave.
South Kearny, New Jersey

Groundwater Contour Map, September 26, 1997

Prepared by:
SADAT ASSOCIATES, INC.
116 Village Blvd.
Princeton, New Jersey

ED_014084_00000512-00001