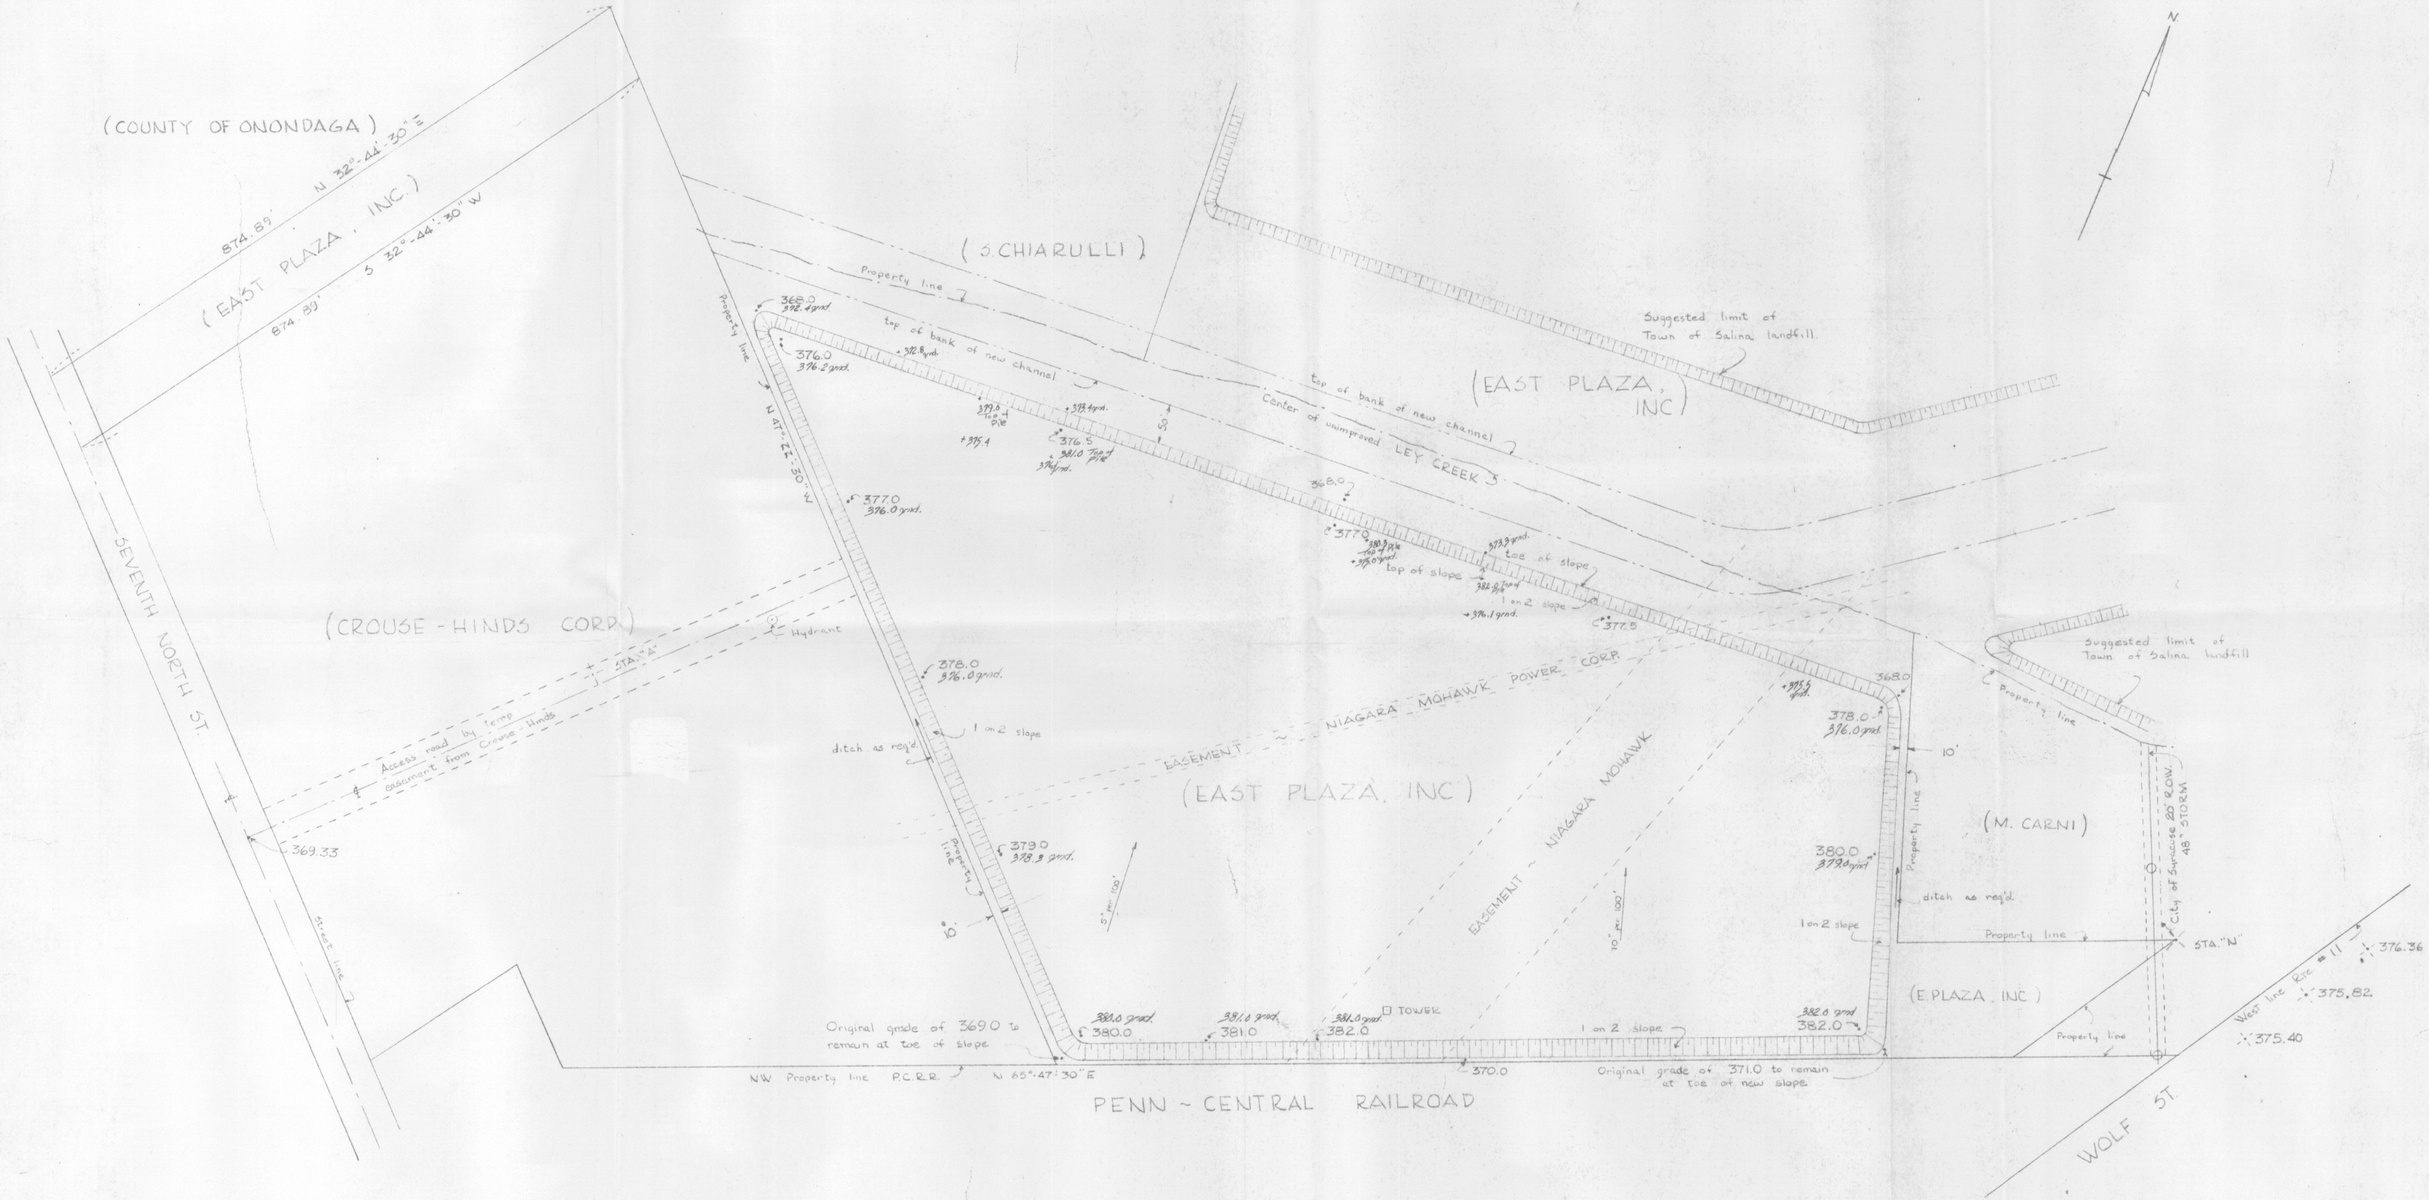

DRAWN BY R.S.B
CHECKED BY R.J.L.

PROPOSED ELEVATIONS ~ 7TH NO. LANDFILL

FEB 3, 1971, REVISED MAR 15, 1971

SCALE: 1" = 100'

DATUM: U.S.G.S.

LANDS OWNED BY
EAST PLAZA, INC
TOWN OF SALINA, N.Y.

PART OF F.L. #47

N.Y.S. Lic. L.S. #48373

ONONDAGA COUNTY SOLID WASTE DISPOSAL AUTHORITY
608 COUNTY OFFICE BLDG. SYRACUSE, N.Y.

CITY OF SYRACUSE

DEPT. OF ENGINEERING