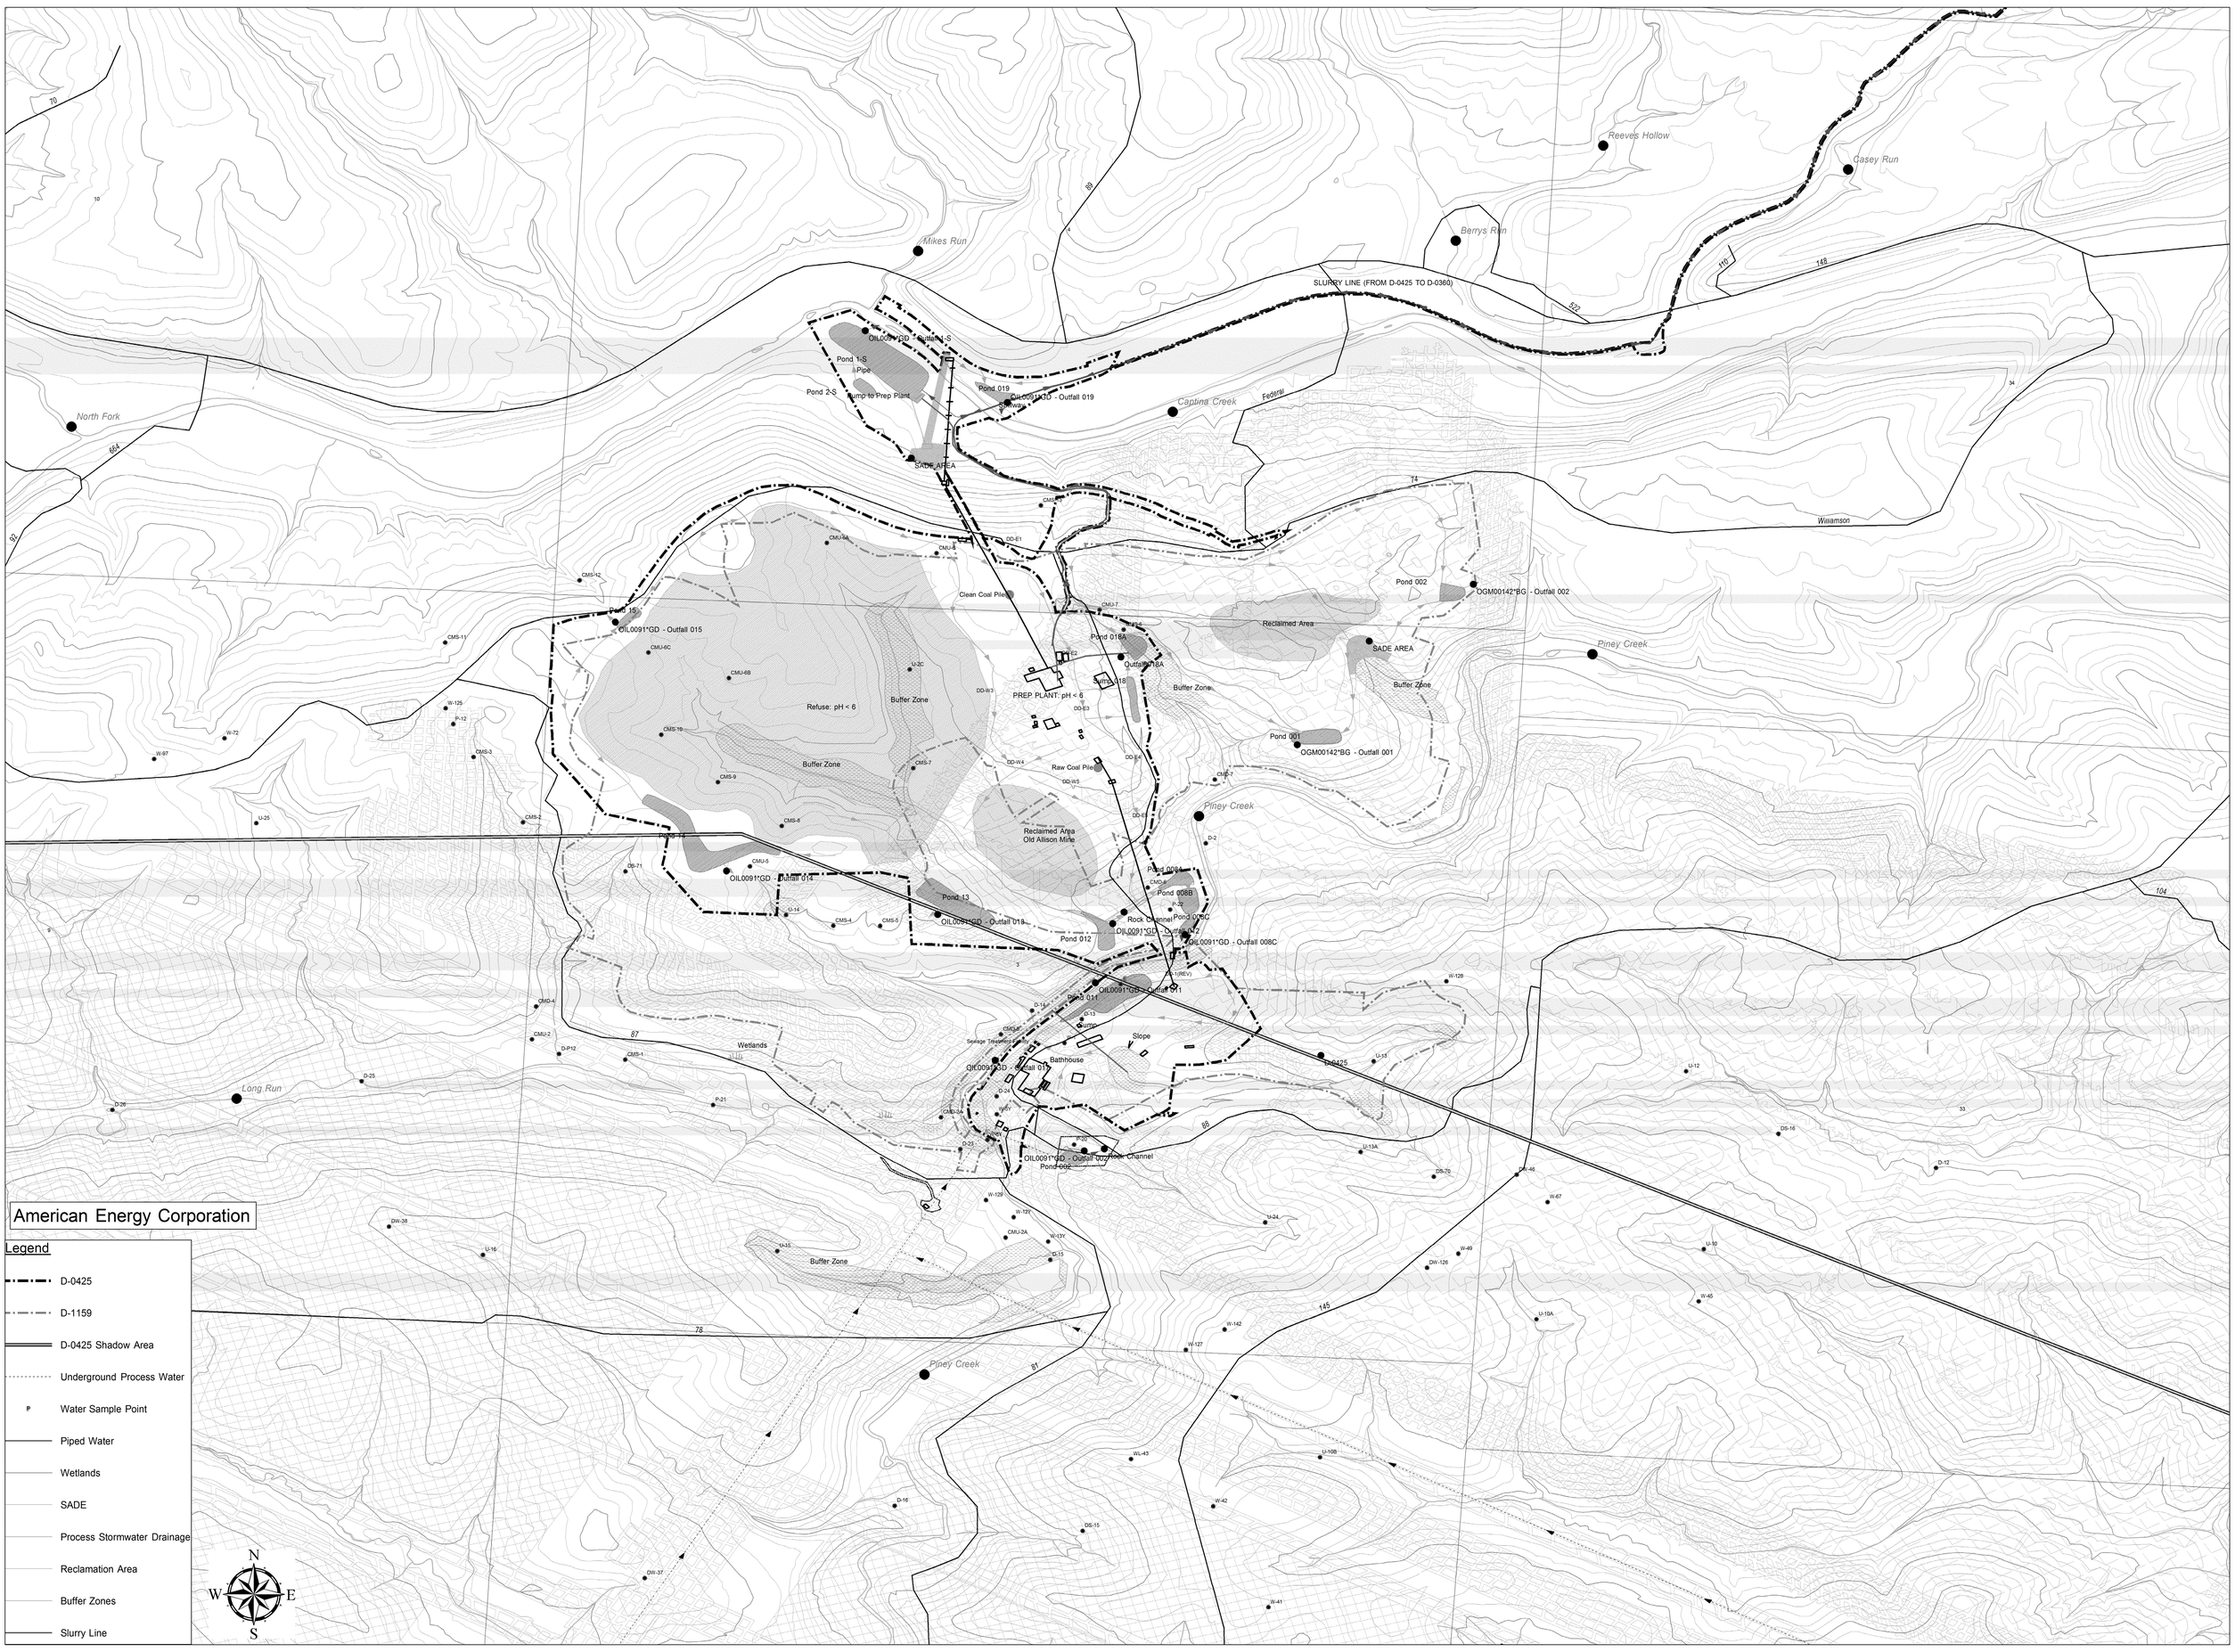
American Energy Corporation
Legend
D-0425
D-1159
D-0425 Shadow Area
Underground Process Water
Water Sample Point
Piped Water
Wetlands
SADE
Process Stormwater Drainage
Reclamation Area
Buffer Zones
Slurry Line
N
S
E
W
SLURRY LINE (FROM D-0425 TO D-0360)
Reeves Hollow
Casey Run
Berrys Run
Mikes Run
North Fork
Captina Creek
Federal
Williamson
Piney Creek
Long Run
Pond 1-S
Pipe
Pond 2-S
Pump to Prep Plant
Pond 019
OIL0091*GD - Outfall 019
SADE AREA
Clean Coal Pile
Pond 015
OIL0091*GD - Outfall 015
Refuse: pH < 6
Buffer Zone
PREP PLANT: pH < 6
Pond 018A
Outfall 018A
Outfall 018
Raw Coal Pile
Reclaimed Area
Old Allison Mine
Pond 002
OGM00142*BG - Outfall 002
Pond 001
OGM00142*BG - Outfall 001
Pond 008
Pond 008B
Pond 008C
Rock Channel
OIL0091*GD - Outfall 008
OIL0091*GD - Outfall 008C
OIL0091*GD - Outfall 014
Pond 13
OIL0091*GD - Outfall 013
Pond 012
OIL0091*GD - Outfall 011
Pond 011
Pump
Slope
Wetlands
Sewage Treatment Plant
OIL0091*GD - Outfall 010
Bathhouse
OIL0091*GD - Outfall 002
Rock Channel
Pond 002
D-0425