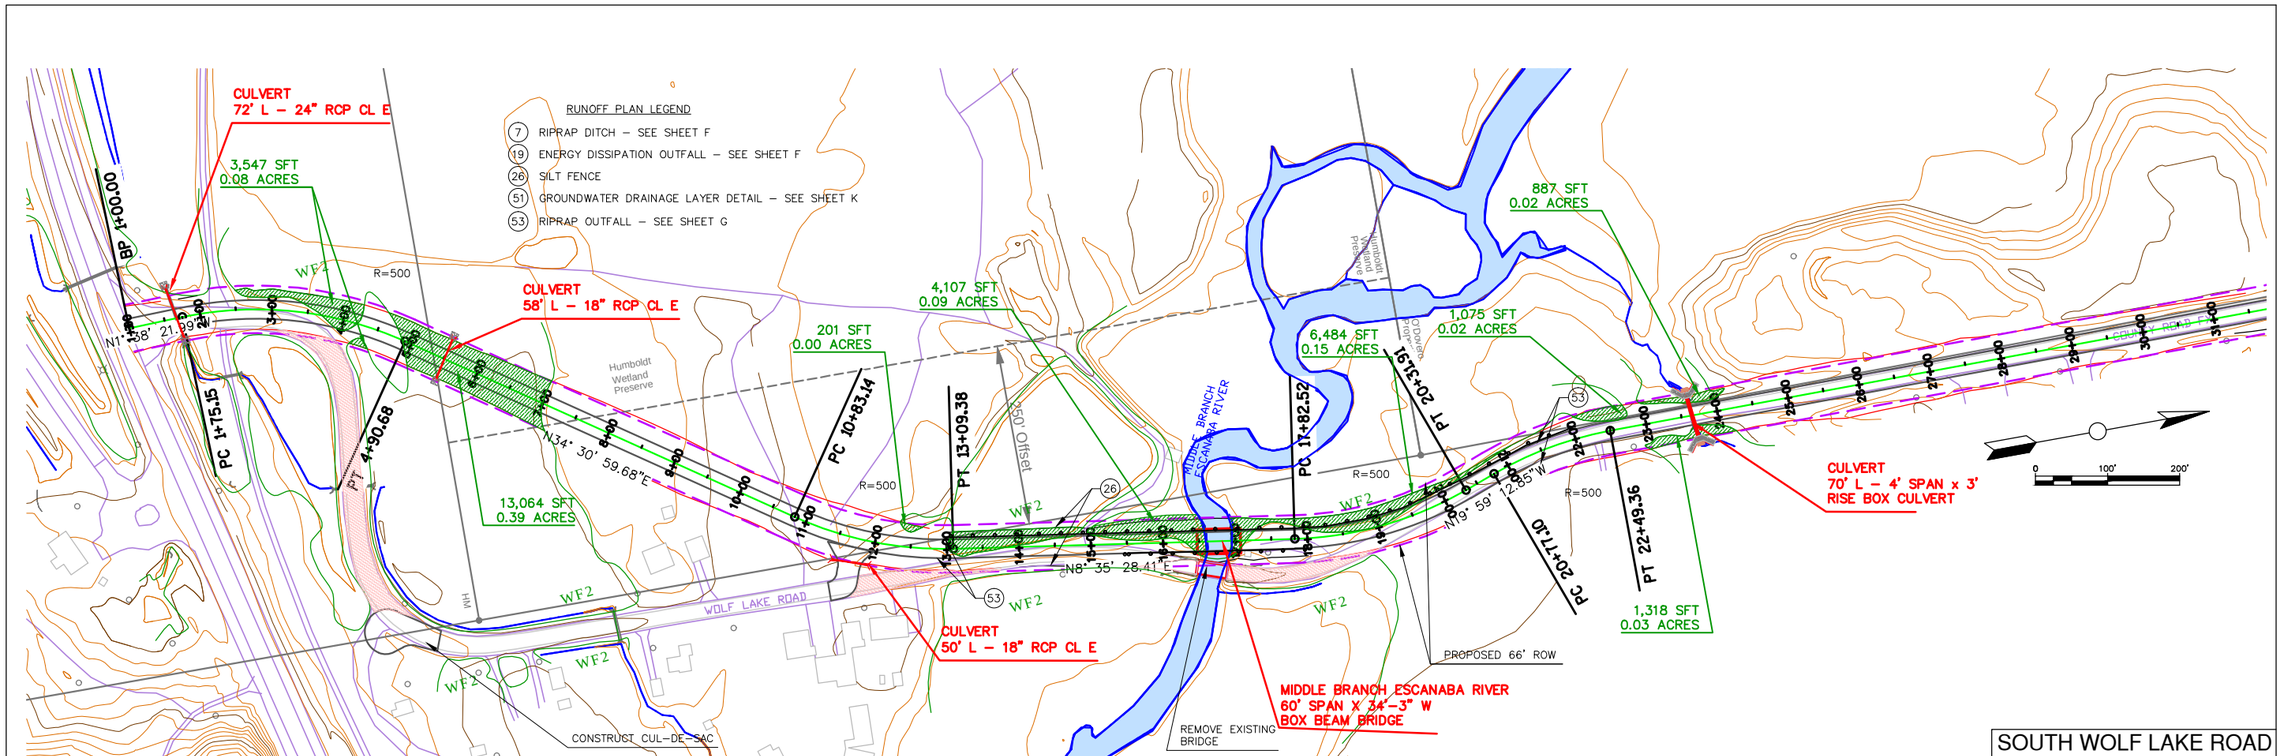

COLEMAN ENGINEERING COMPANY
635 CIRCLE DRIVE – IRON MOUNTAIN, MICHIGAN 49801 (906) 774-3440
200 EAST AYER STREET – IRONWOOD, MICHIGAN 49938 (906) 932-5048

STA 1+00 TO 31+00
COUNTY ROAD 595 MARQUETTE COUNTY, MICHIGAN

CADD DRAWING
SOUTH WOLF LAKE ROAD

DATE:
5/23/12

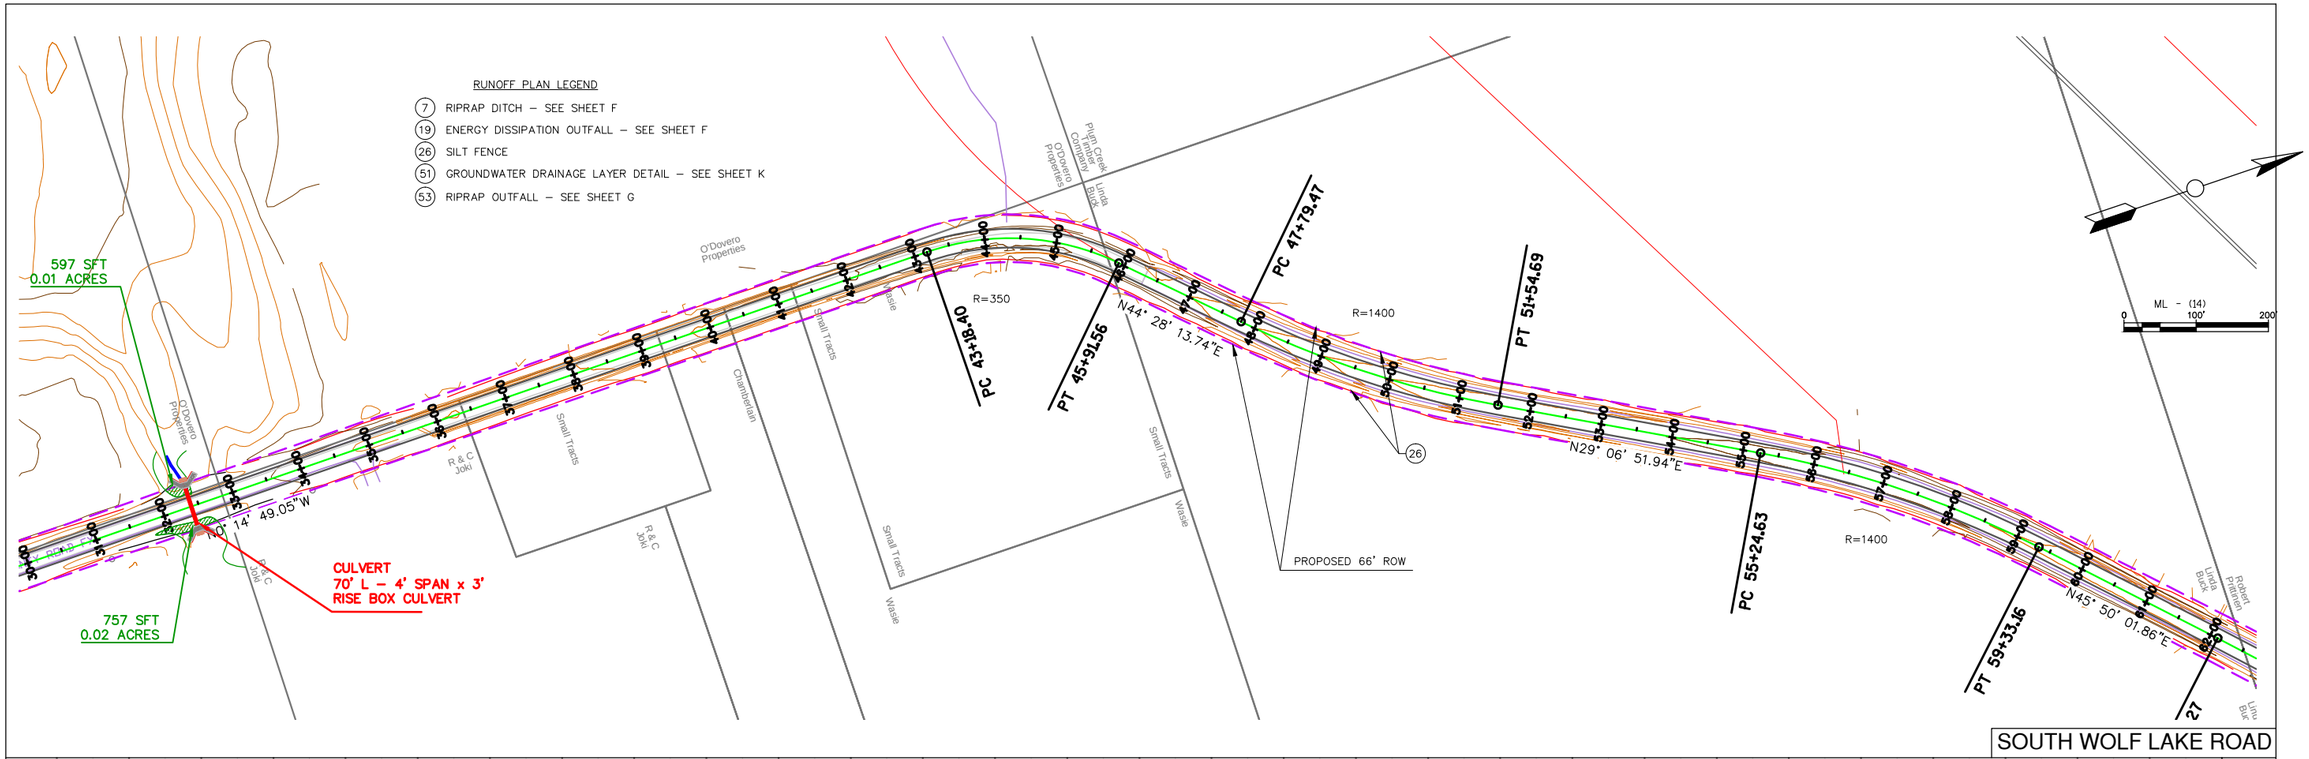

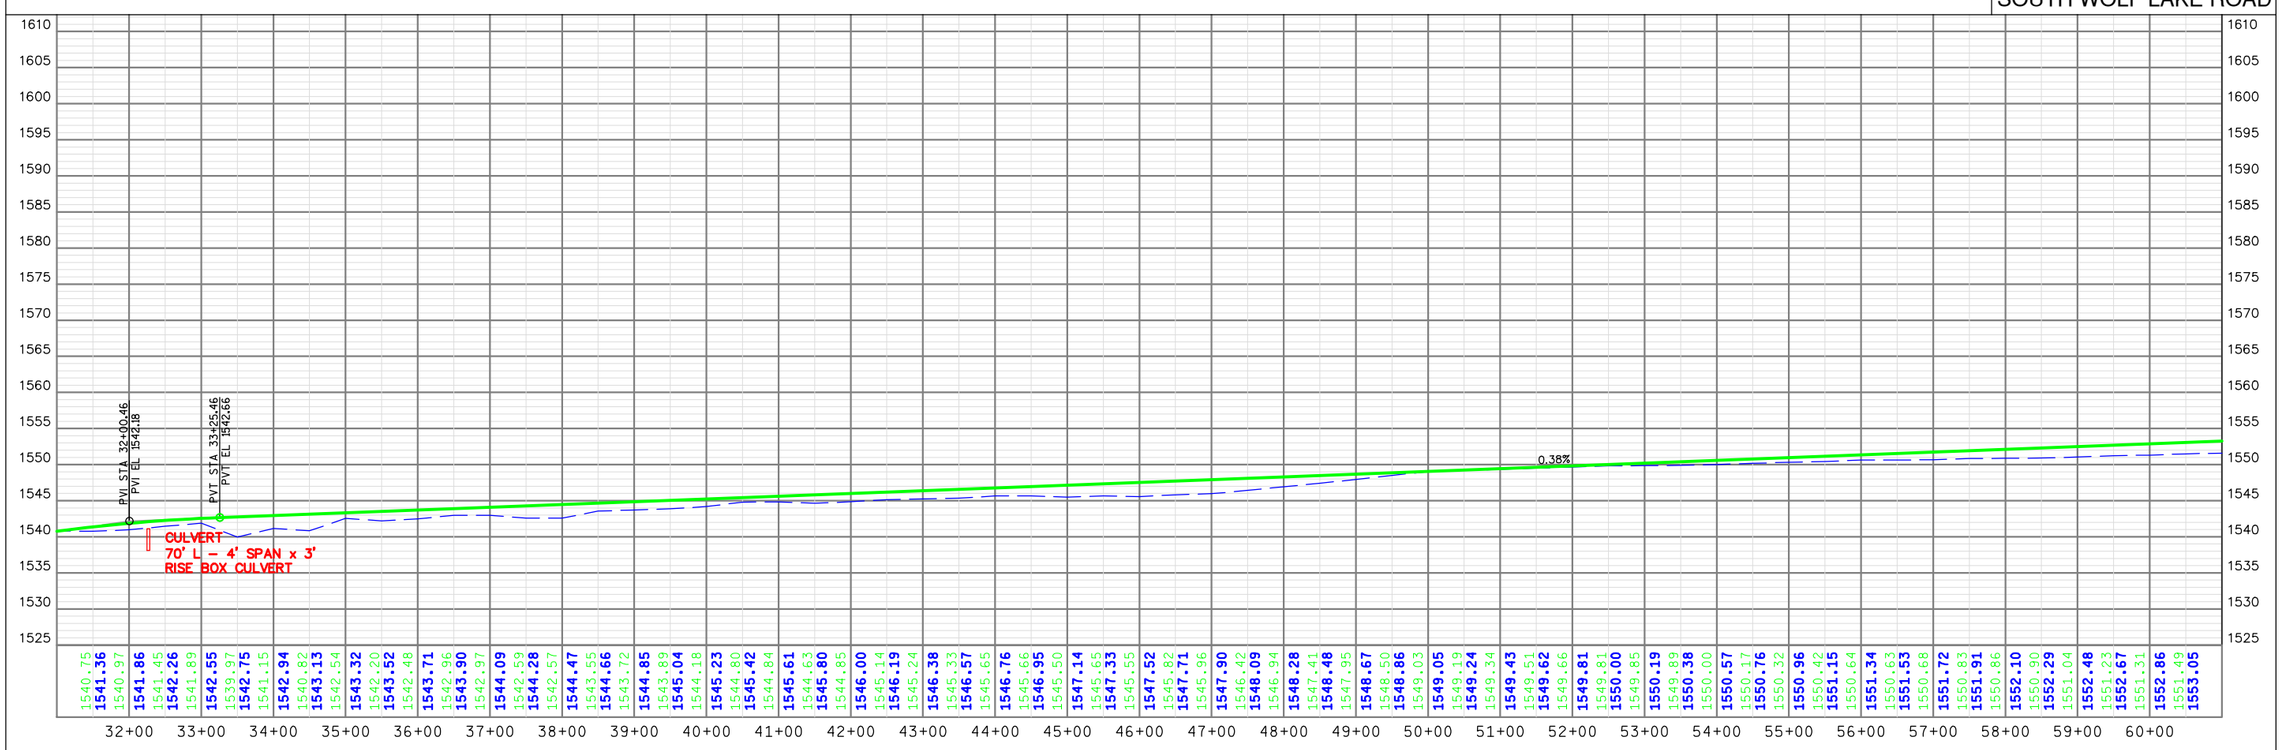

COLEMAN ENGINEERING COMPANY
635 CIRCLE DRIVE – IRON MOUNTAIN, MICHIGAN 49801 (906) 774–3440
200 EAST AYER STREET – IRONWOOD, MICHIGAN 49938 (906) 932–5048

STA 31+00 TO 61+00
COUNTY ROAD 595 MARQUETTE COUNTY, MICHIGAN

CADD DRAWING
SOUTH WOLF LAKE ROAD

DATE:
5/23/12

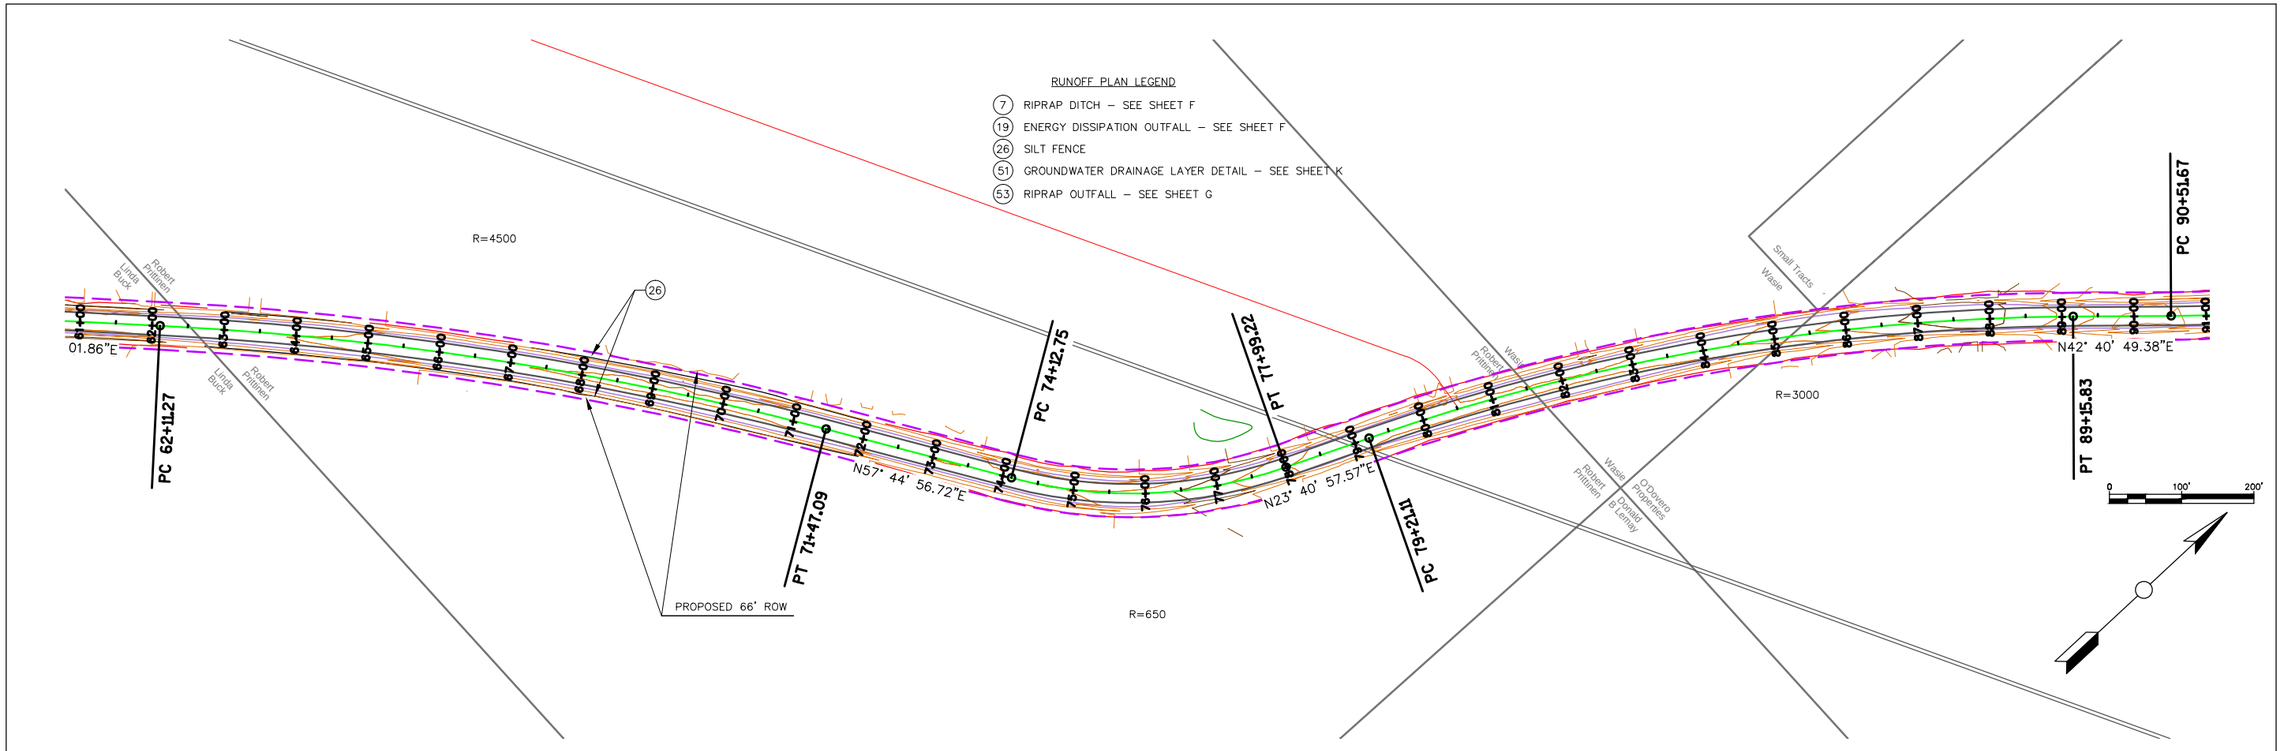

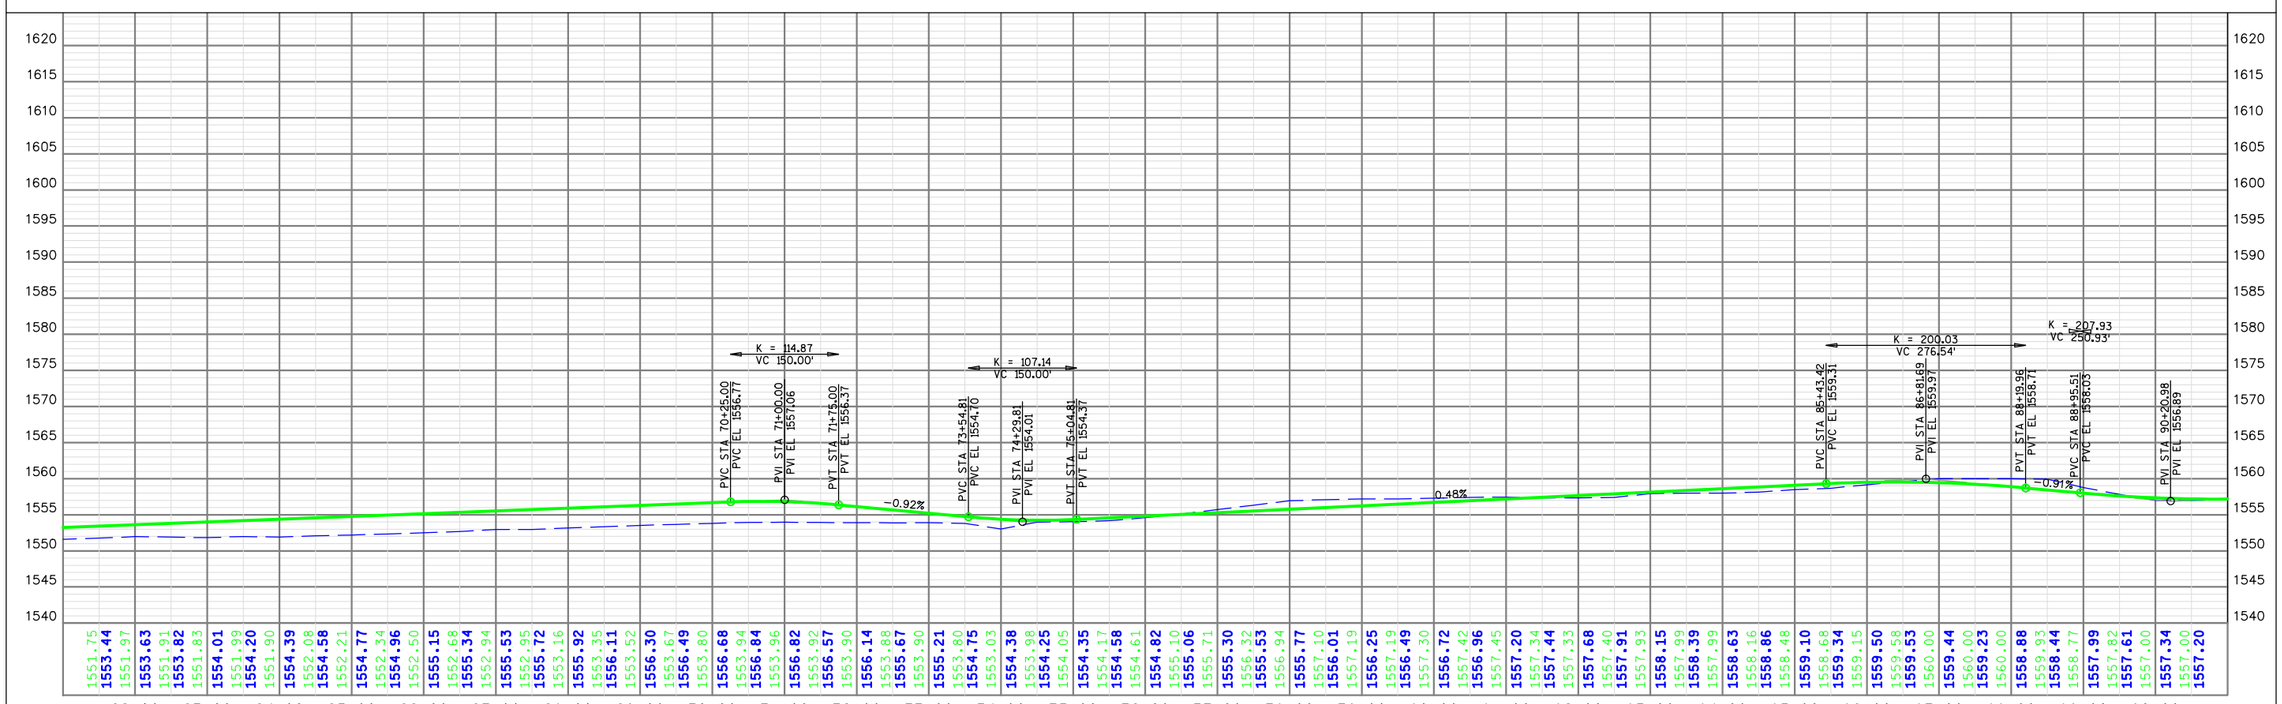

COLEMAN ENGINEERING COMPANY
635 CIRCLE DRIVE – IRON MOUNTAIN, MICHIGAN 49801 (906) 774-3440
200 EAST AYER STREET – IRONWOOD, MICHIGAN 49938 (906) 932-5048

STA 61+00 TO 91+00
COUNTY ROAD 595 MARQUETTE COUNTY, MICHIGAN

CADD DRAWING
SOUTH WOLF LAKE ROAD

DATE:
5/23/12