EXISTING GROUND	TO C-PILE	CUT = 0.35 CU. YD.	FILL = 95540.78 CU. YD.	5/20/09	
EXISTING GROUND	TO C-PILE	CUT = 0.28 CU. YD.	FILL = 78205.48 CU. YD.	8/3/09	PILE REDUCED 17,335 CU. YDS. FROM 5/20/09
EXISTING GROUND	TO C-PILE	CUT =10.97 CU. YD.	FILL = 88179.32 CU. YD.	9/1/09	PILE REDUCED 27,381 CU. YDS. FROM 5/20/09
EXISTING GROUND	TO C-PILE	CUT = 5.89 CU. YD.	FILL = 51781.17 CU. YD.	10/1/09	PILE REDUCED 43,780 CU. YDS. FROM 5/20/09

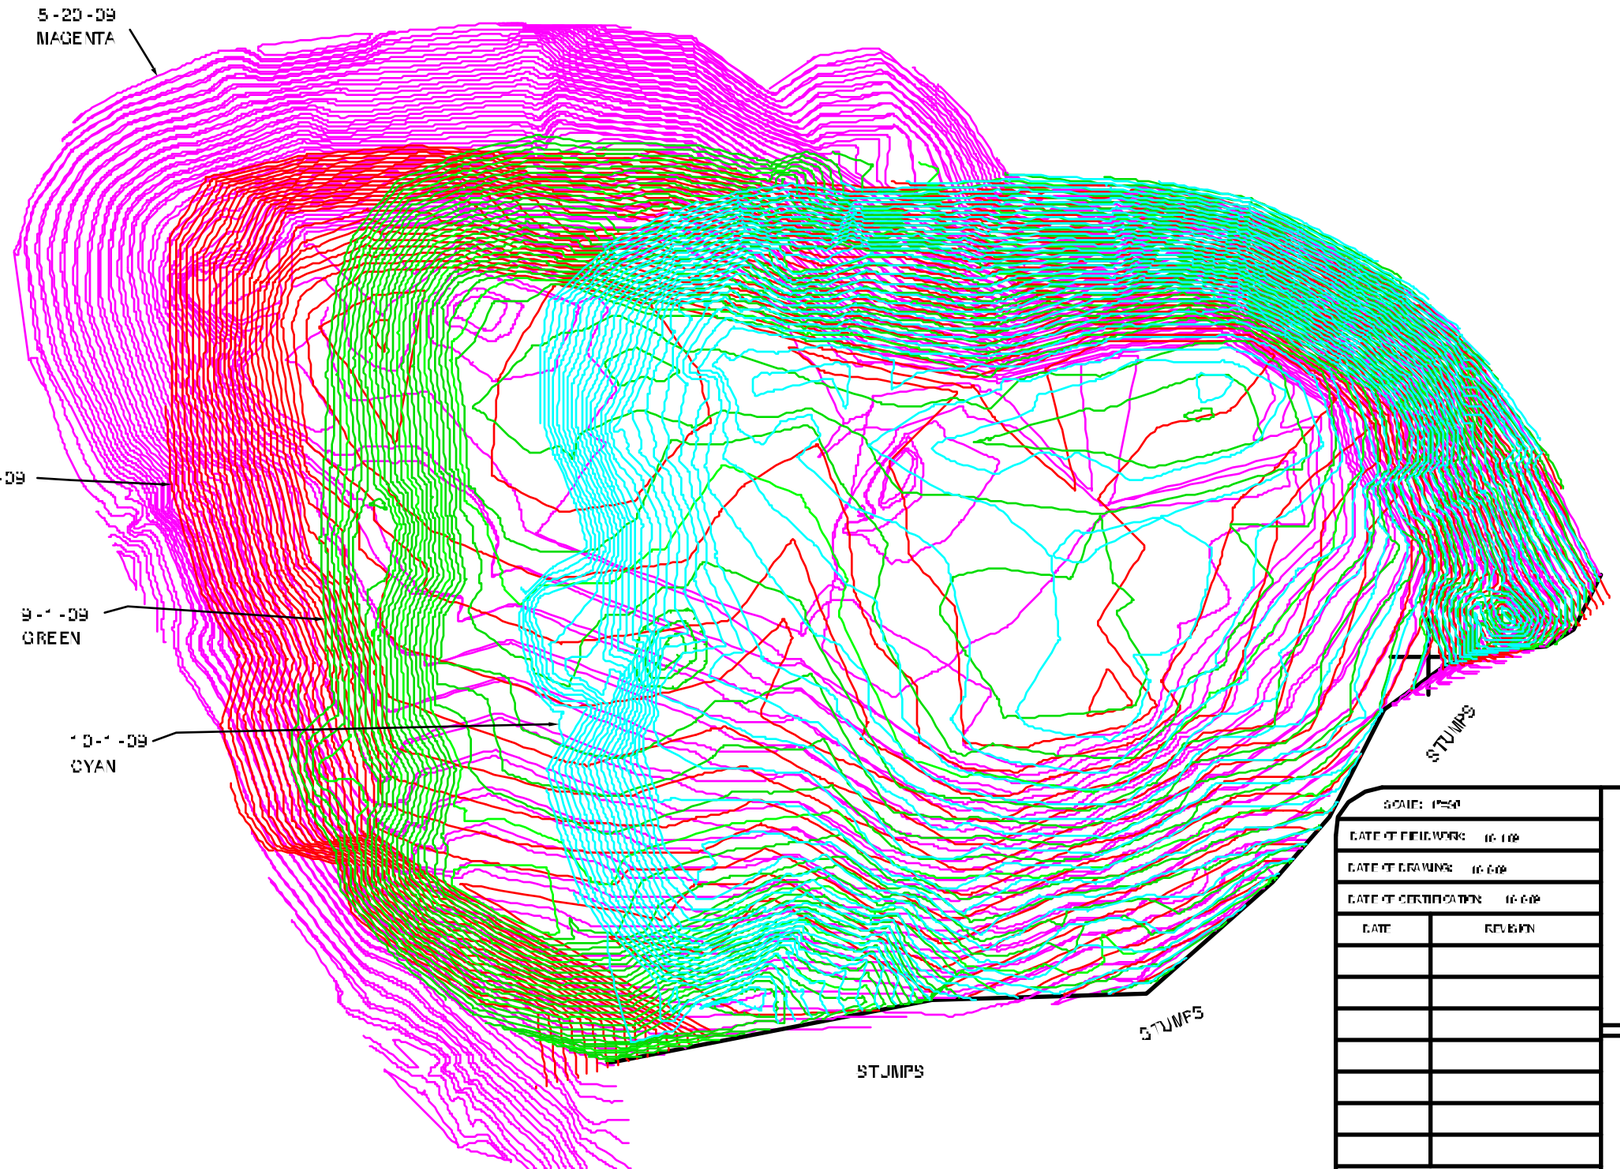

SCALE: 1"=50'

DATE OF FIELDWORK: 10-1-09

DATE OF DRAWING: 10-6-09

DATE OF CERTIFICATION: 10-6-09

DATE	REVISION

CAD FILE: 0065-2008 EPA Volume C-File 10-1-09.dwg

JOB NUMBER: 0065-2008

DRAWN BY: CFM

C-PILE VOLUME OCTOBER 1, 2009
LOT 1 - VIM D.P.U.D.
PLAT BOOK 32 PAGE 100
PT. SW 1/4 SECTION 11 &
PT. NW 1/4 SECTION 14 T37N, R4E
BAUGO TOWNSHIP, ELKHART COUNTY
INDIANA

Marbach
Marbach, Brady & Weaver, Inc.
Engineering & Surveying Since 1918

3220 Southview Drive
Elkhart, Indiana 46514
(574) 266-1010
Fax: (574) 262-3040
info@marbachpls.com
www.marbachpls.com

©2008 Marbach, Brady & Weaver, Inc.

SHEET 1 OF 1

DRAWING NO. C-30621