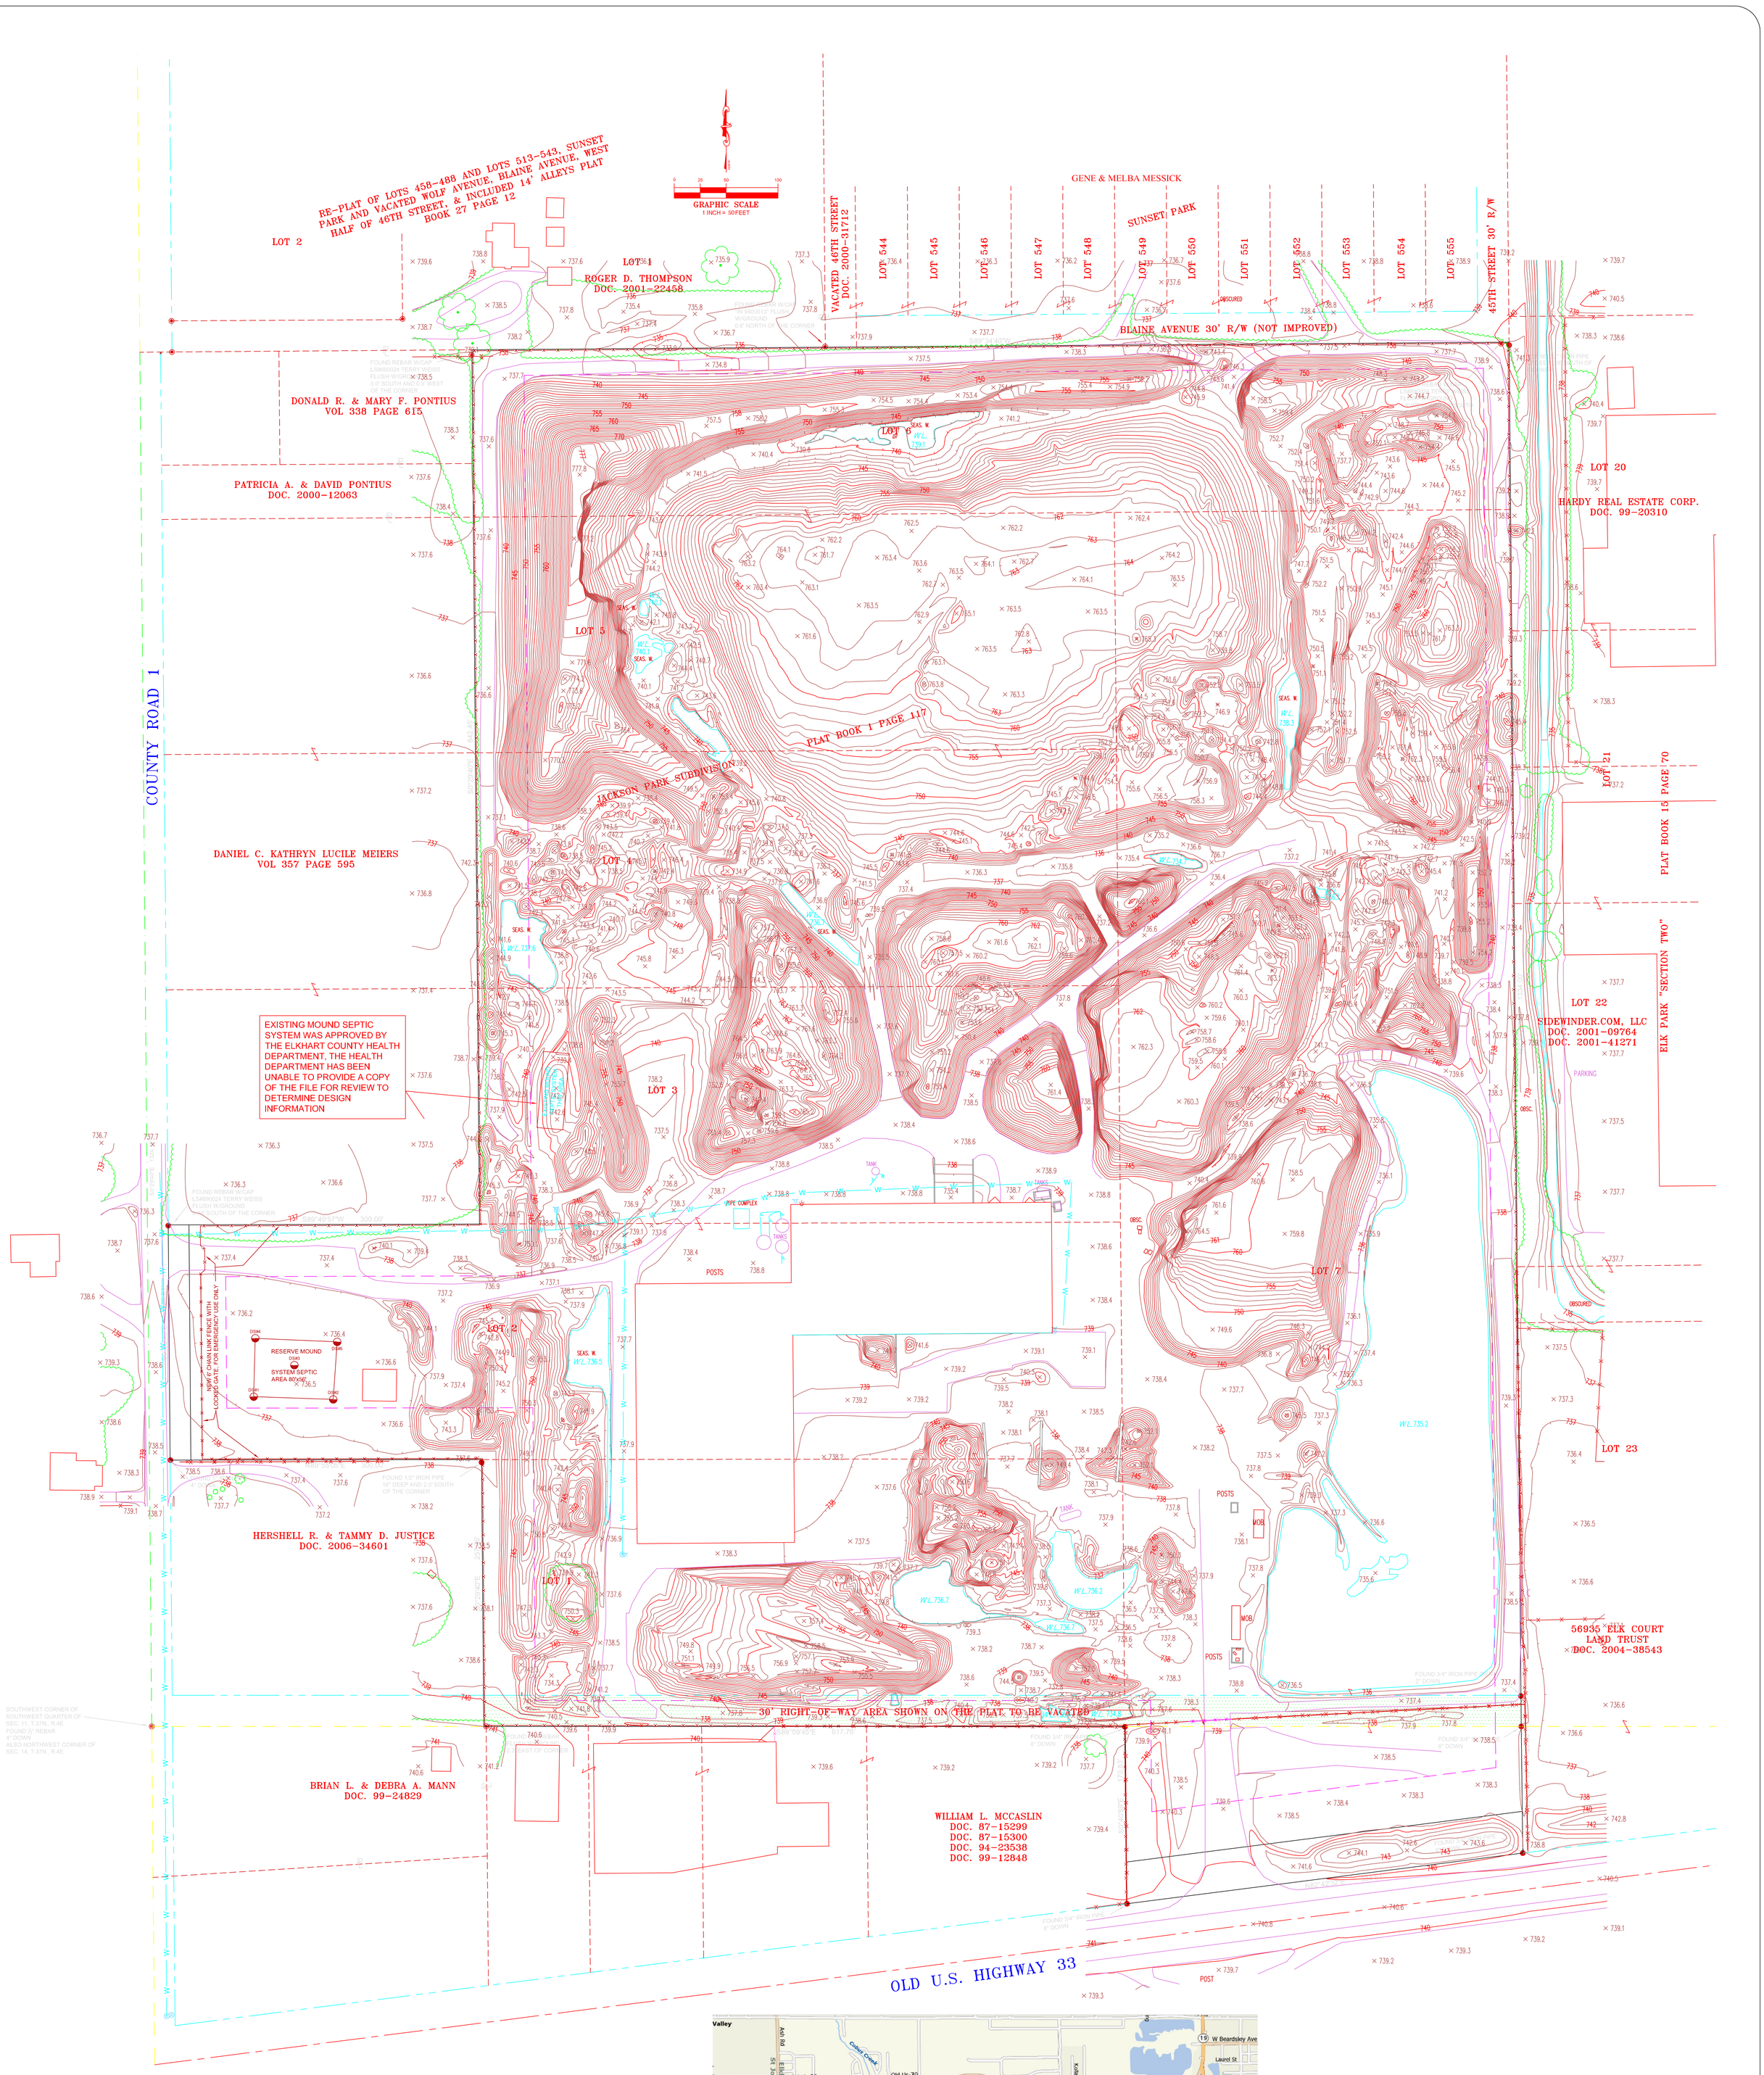

AERIAL PHOTOGRAPH DATE: APRIL 24, 2008

A SIX FOOT CHAIN LINK FENCE HAS BEEN BUILT ALONG THE PERIMETER OF THE PROPERTY ONE FOOT INSIDE THE PROPERTY LINE EXCEPT AS NOTED. 11.5' EAST OF THE EAST R/W LINE OF CR 1 AND 143' NORTH OF OLD HWY 33.

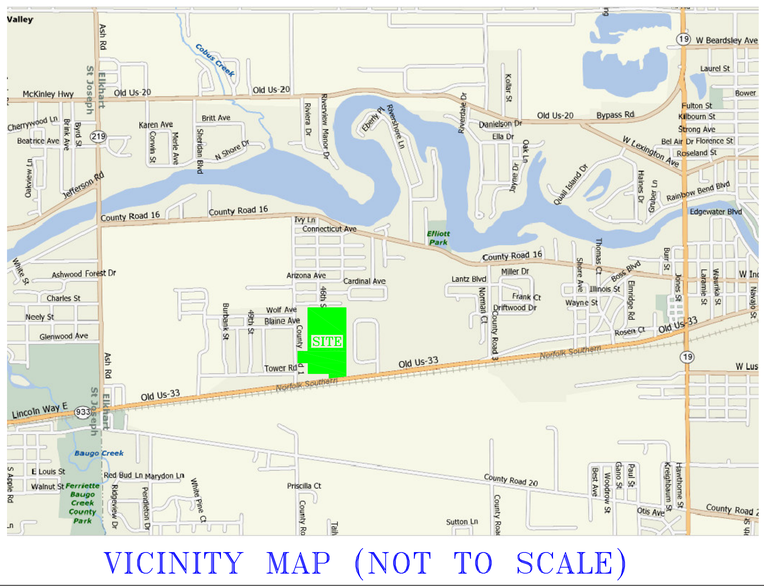

VICINITY MAP (NOT TO SCALE)

EXISTING TOPOGRAPHY

VIM DPUD
SITE PLAN SUPPORT DRAWING
PT. SW 1/4 SECTION 11 AND
PT. NW 1/4 SECTION 14
T.37N., R.04E.
BAUGO TOWNSHIP, ELKHART COUNTY
INDIANA

SCALE: 1"=50'	
DATE OF FIELDWORK: 5/15/08	
DATE OF DRAWING: 5/27/08	
DATE OF CERTIFICATION:	
DATE	REVISION
6/27/08	TECH COMMENTS
CAD FILE: 0065-2008 tech.dwg	
JOB NUMBER 0065-2008	DRAWN BY CFM

Marbach
Marbach, Brady & Weaver, Inc.
Engineering & Surveying Since 1918
3220 Southview Drive
Elkhart, Indiana 46514
(574) 266-1010
Fax: (574) 262-3040
info@marbachpls.com
www.marbachpls.com

© 2009 Marbach, Brady & Weaver, Inc.

DRAWING NO. A-29618