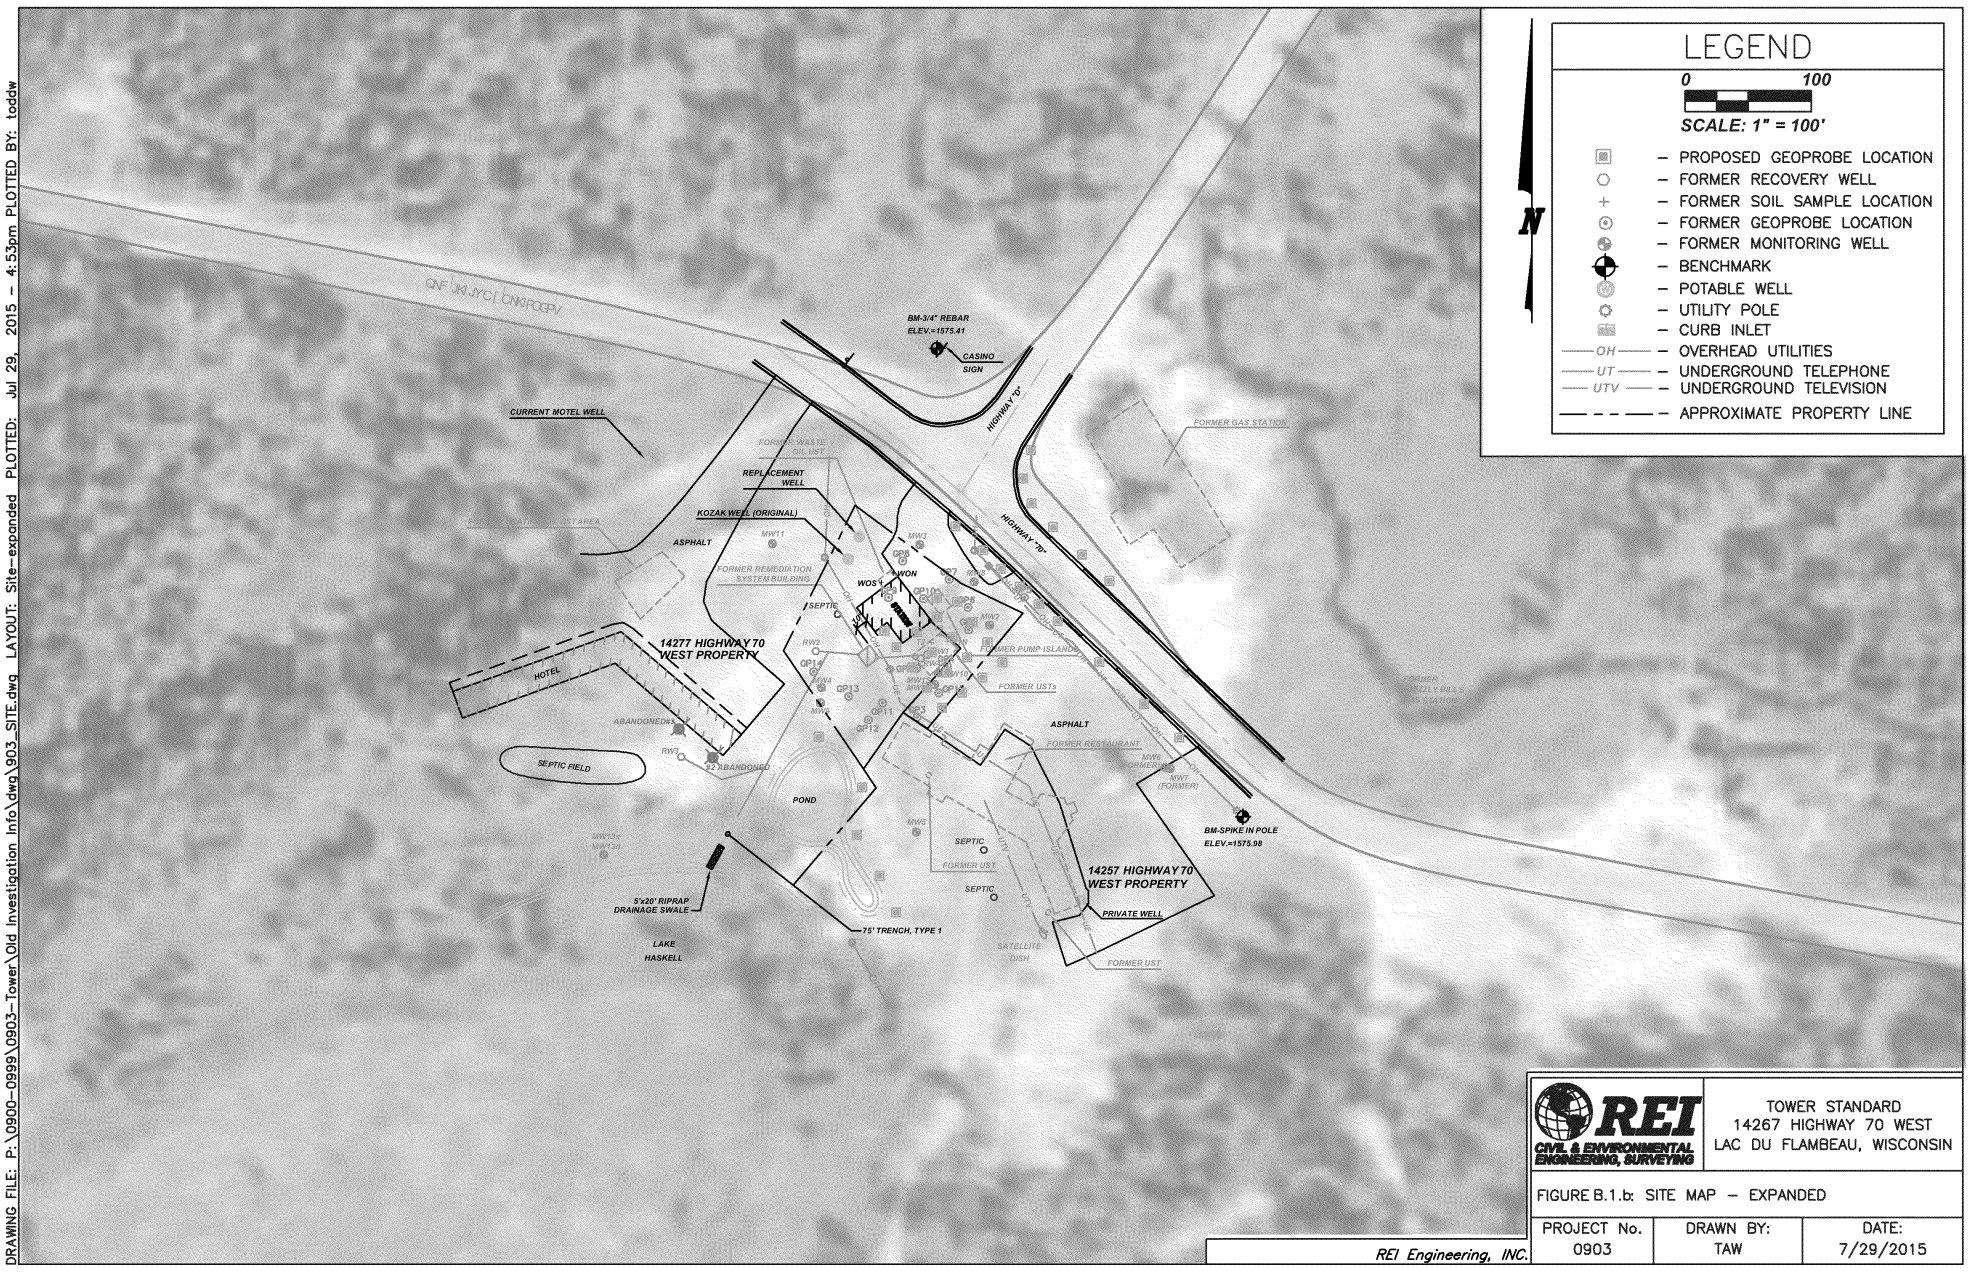

REI CIVIL & ENVIRONMENTAL ENGINEERING, SURVEYING

TOWER STANDARD
14267 HIGHWAY 70 WEST
LAC DU FLAMBEAU, WISCONSIN

FIGURE B.1.b: SITE MAP – EXPANDED

PROJECT No.	DRAWN BY:	DATE:
0903	TAW	7/29/2015

REI Engineering, INC.

DRAWING FILE: P:\0900-0999\0903-Tower\Old Investigation Info\dwg\903_SITE.dwg LAYOUT: Site-expanded PLOTTED: Jul 29, 2015 – 4:53pm PLOTTED BY: toddw