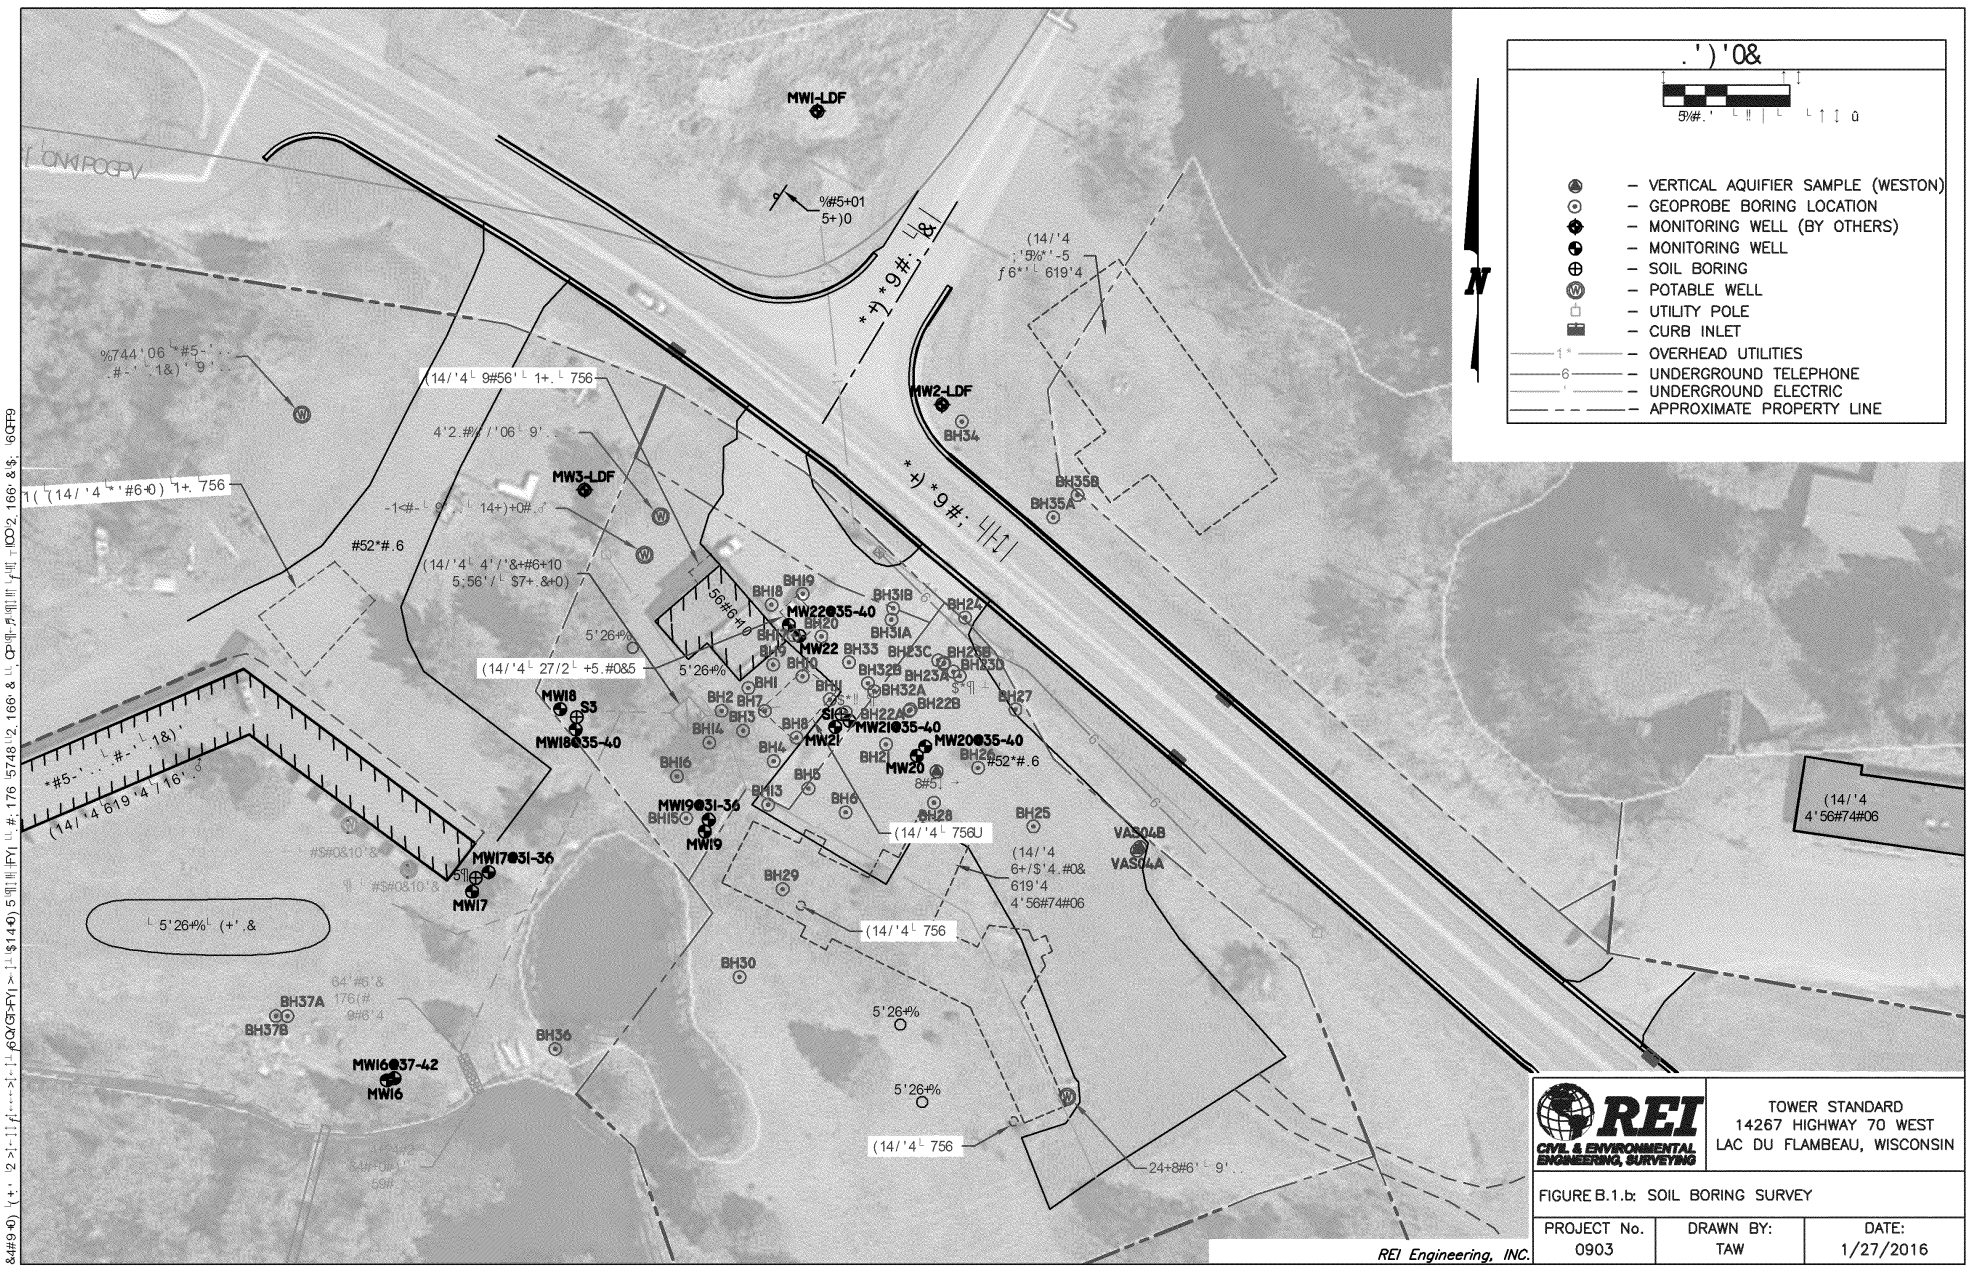

REI Engineering, INC.

REI CIVIL & ENVIRONMENTAL ENGINEERING, SURVEYING

TOWER STANDARD
14267 HIGHWAY 70 WEST
LAC DU FLAMBEAU, WISCONSIN

FIGURE B.1.b: SOIL BORING SURVEY

PROJECT No.	DRAWN BY:	DATE:
0903	TAW	1/27/2016