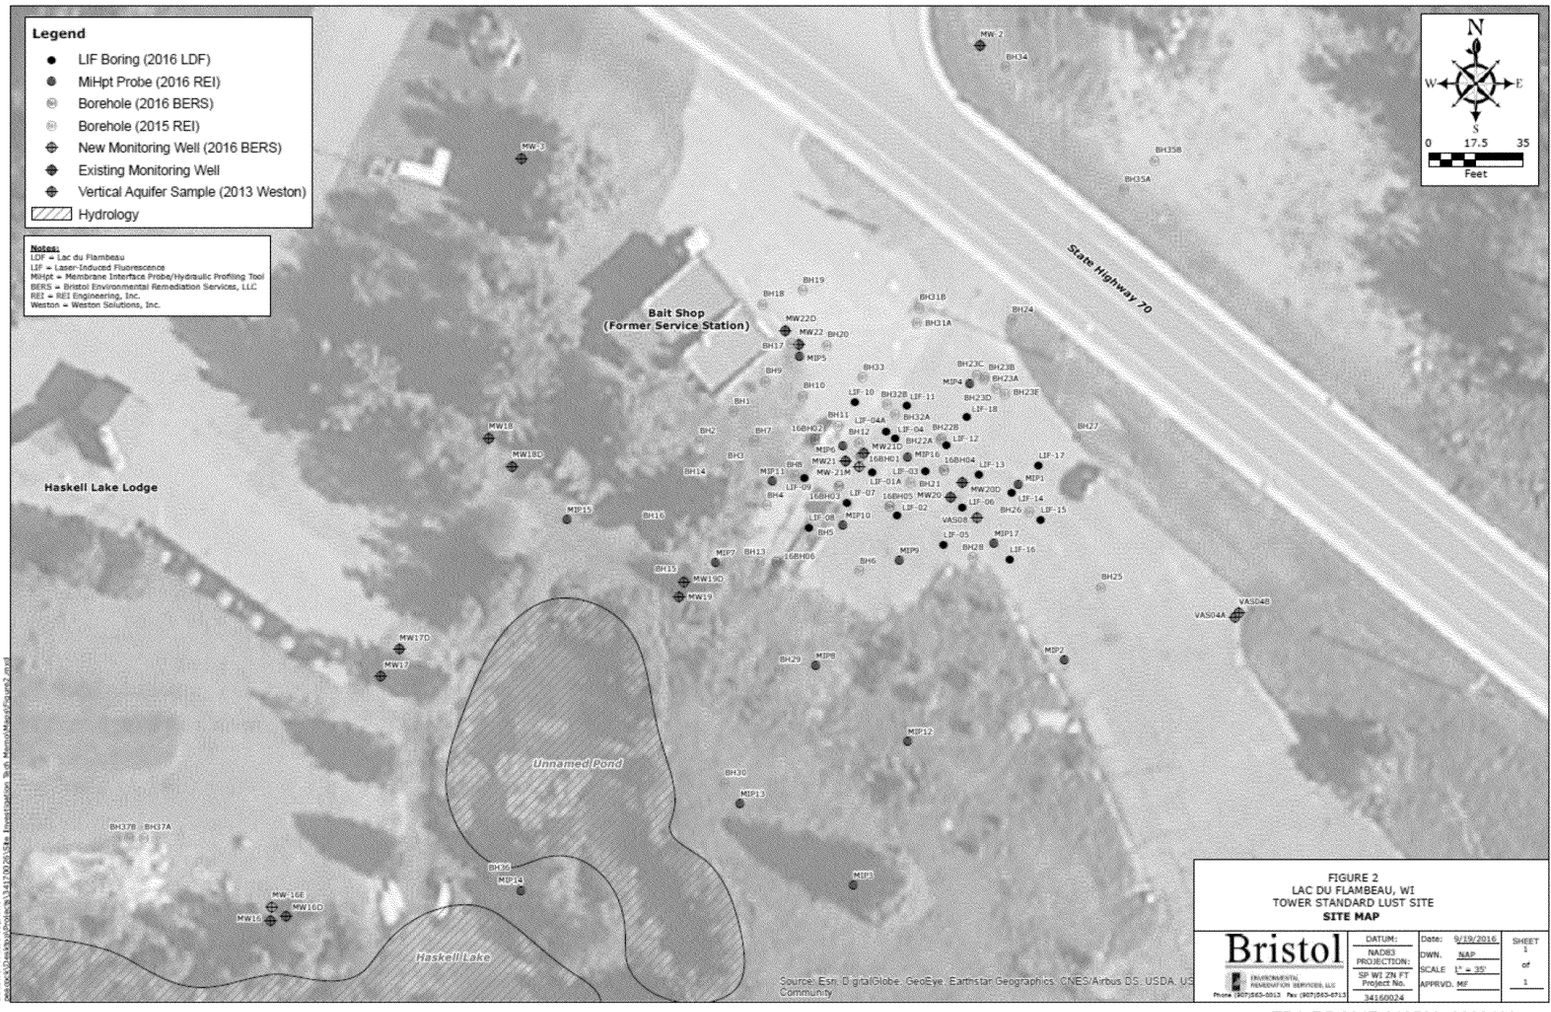


FIGURE 2
LAC DU FLAMBEAU, WI
TOWER STANDARD LUST SITE
**SITE MAP**

Bristol
ENVIRONMENTAL REMEDIATION SERVICES, LLC
Phone (907)563-5013 Fax (907)563-6713

| | | | |
|---|---|---|---|
| DATUM: NAD83 | Date: 9/19/2016 | SHEET 1 |
| PROJECTION: SP WI ZN FT | DWN. NAP | of |
| Project No. 34160024 | SCALE 1" = 35' | |
| | APPRVD. MF | 1 |

Document Path: C:\Users
pcadcock\Desktop\Codes\34160024\Site Investigation Work Plan\Figures\Figure2.mxd

EPA-R5-2017-010506_0002439