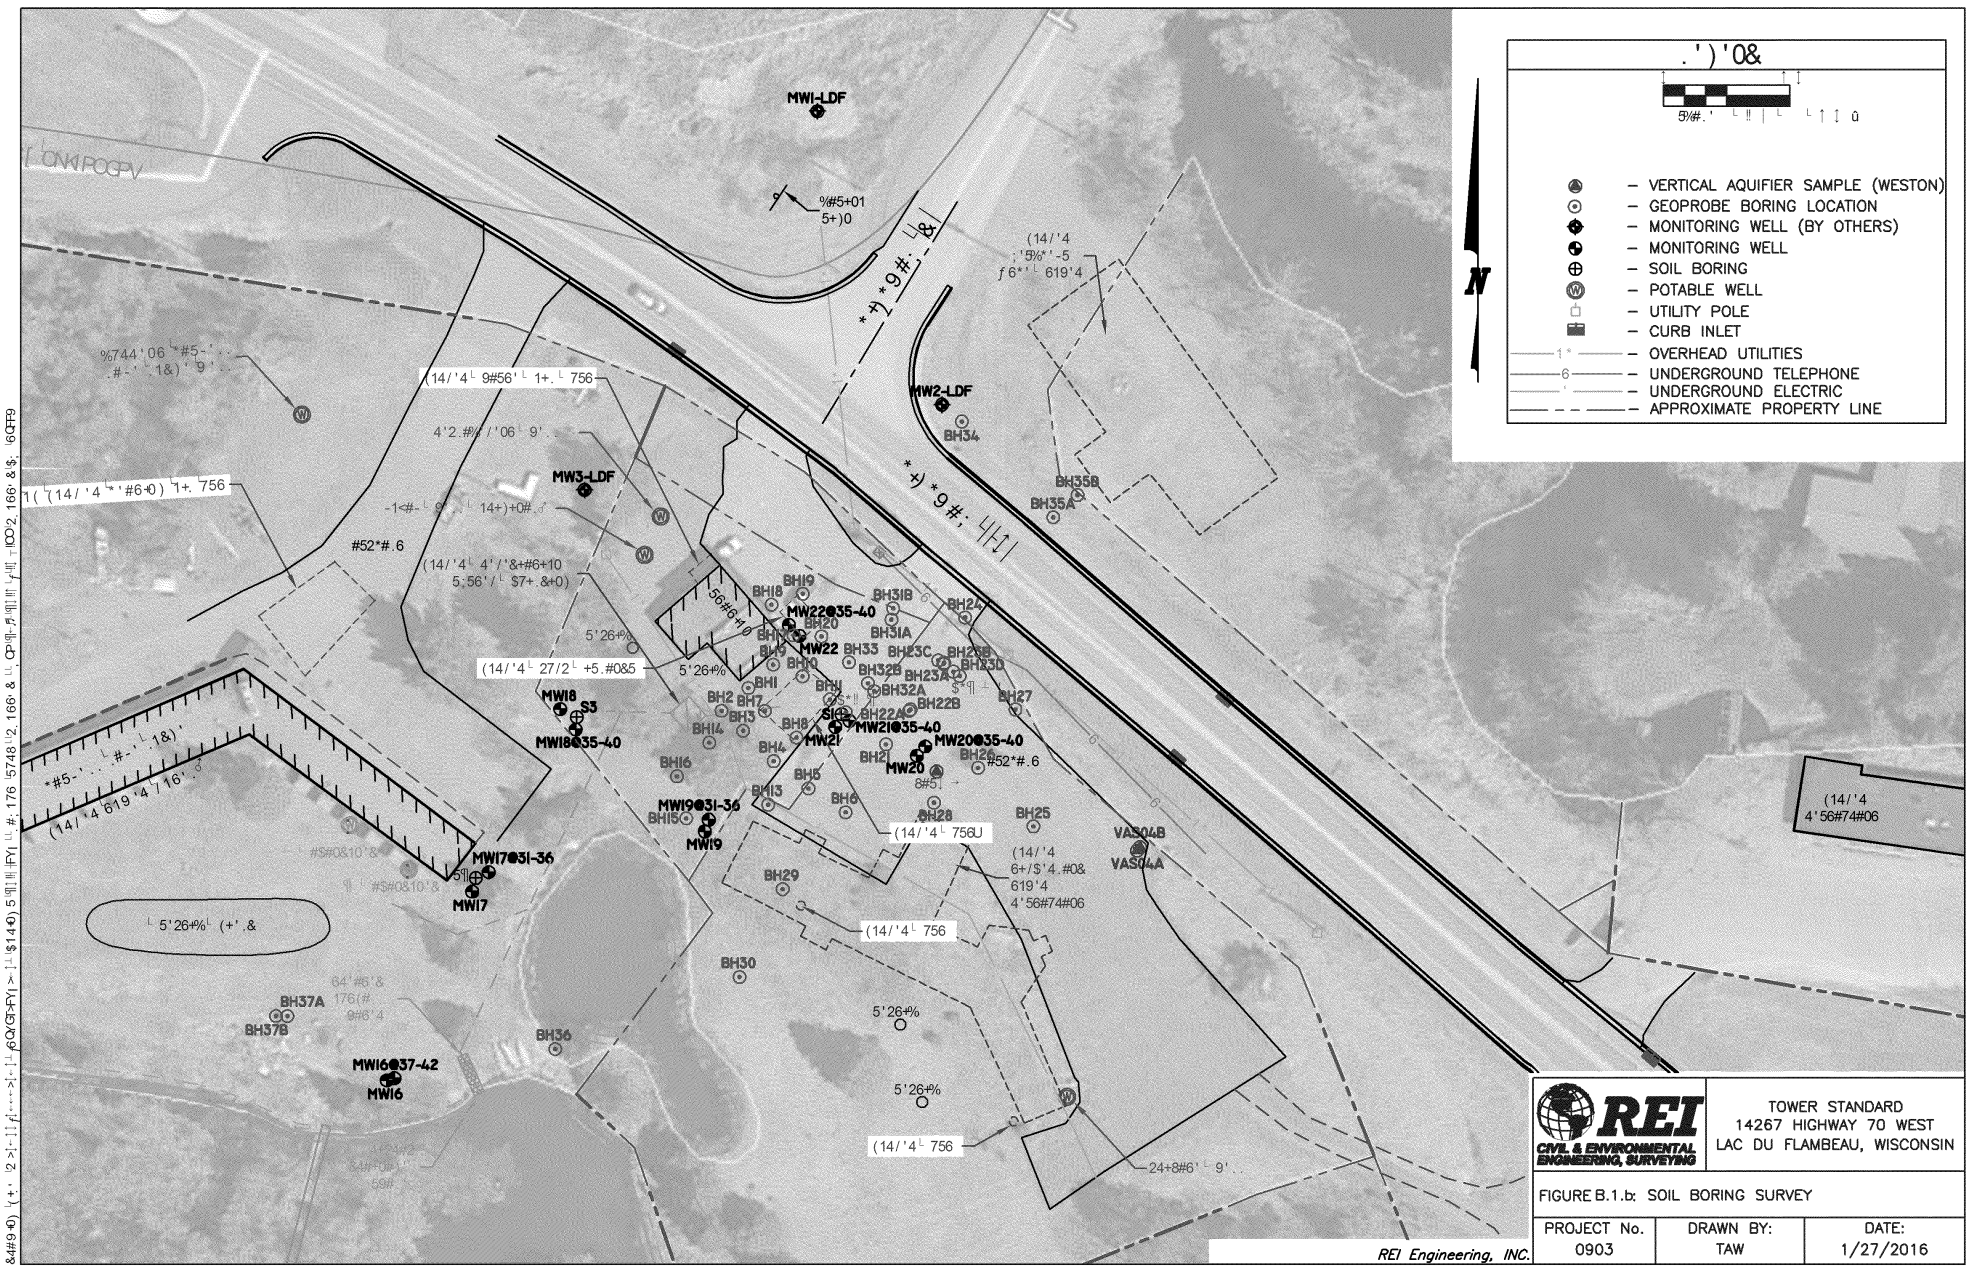
VERTICAL AQUIFIER SAMPLE (WESTON)
GEOPROBE BORING LOCATION
MONITORING WELL (BY OTHERS)
MONITORING WELL
SOIL BORING
POTABLE WELL
UTILITY POLE
CURB INLET
OVERHEAD UTILITIES
UNDERGROUND TELEPHONE
UNDERGROUND ELECTRIC
APPROXIMATE PROPERTY LINE
MW1-LDF
MW2-LDF
MW3-LDF
MW18
S3
MW18@35-40
MW19@31-36
MW19
MW17@31-36
MW17
MW16@37-42
MW16
MW22@35-40
MW22
MW21@35-40
MW21
MW20@35-40
MW20
BH34
BH35B
BH35A
BH37A
BH37B
VA504B
VA504A
REI
CIVIL & ENVIRONMENTAL ENGINEERING, SURVEYING
TOWER STANDARD
14267 HIGHWAY 70 WEST
LAC DU FLAMBEAU, WISCONSIN
FIGURE B.1.b: SOIL BORING SURVEY
PROJECT No. 0903
DRAWN BY: TAW
DATE: 1/27/2016
REI Engineering, INC.