REI
CIVIL & ENVIRONMENTAL ENGINEERING, SURVEYING

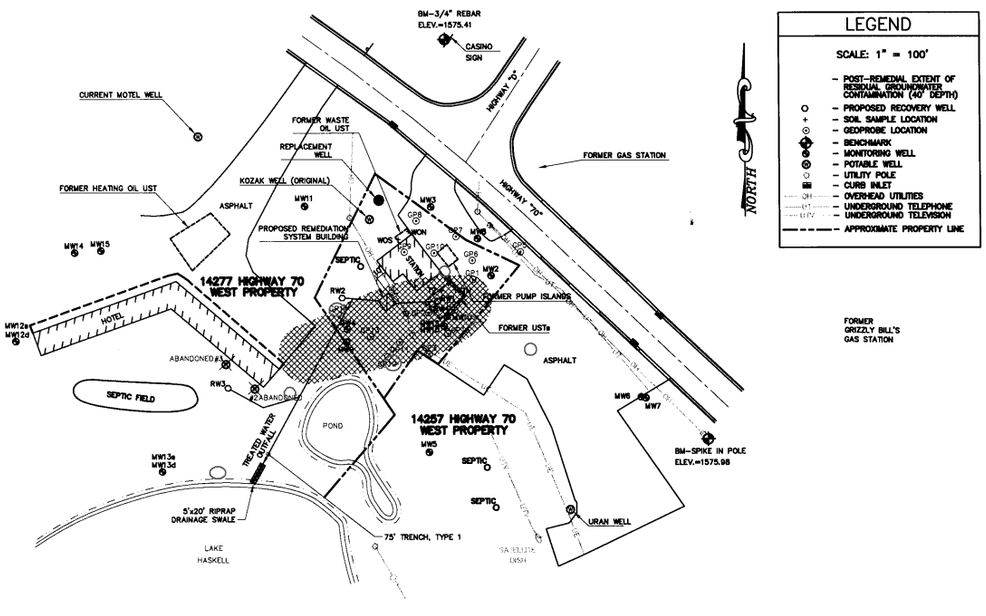

LEGEND

SCALE: 1" = 100'

- POST-REMEDIAL EXTENT OF RESIDUAL GROUNDWATER CONTAMINATION (40' DEPTH)
- PROPOSED RECOVERY WELL
- SOIL SAMPLE LOCATION
- GEOPROBE LOCATION
- BENCHMARK
- MONITORING WELL
- POTABLE WELL
- UTILITY POLE
- CURB INLET
- OH — OVERHEAD UTILITIES
- UT — UNDERGROUND TELEPHONE
- UTV — UNDERGROUND TELEVISION
- APPROXIMATE PROPERTY LINE

REI Engineering, INC.

TOWER STANDARD 14267 HIGHWAY "70" WEST LAC DU FLAMBEAU, WISCONSIN	FIGURE 10b : POST-REMEDIAL EXTENT OF GROUNDWATER CONTAMINATION (40' DEPTH)		
	PROJECT NO. 0903	DRAWN BY: MFL	DATE: 7/27/06

DRAWING FILE: J:\Drafting\0903TOWER\dwg\903_FIG10B.dwg LAYOUT: Legal PLOTTED: Jul 27, 2006 - 10:55am PLOTTED BY: MikeL