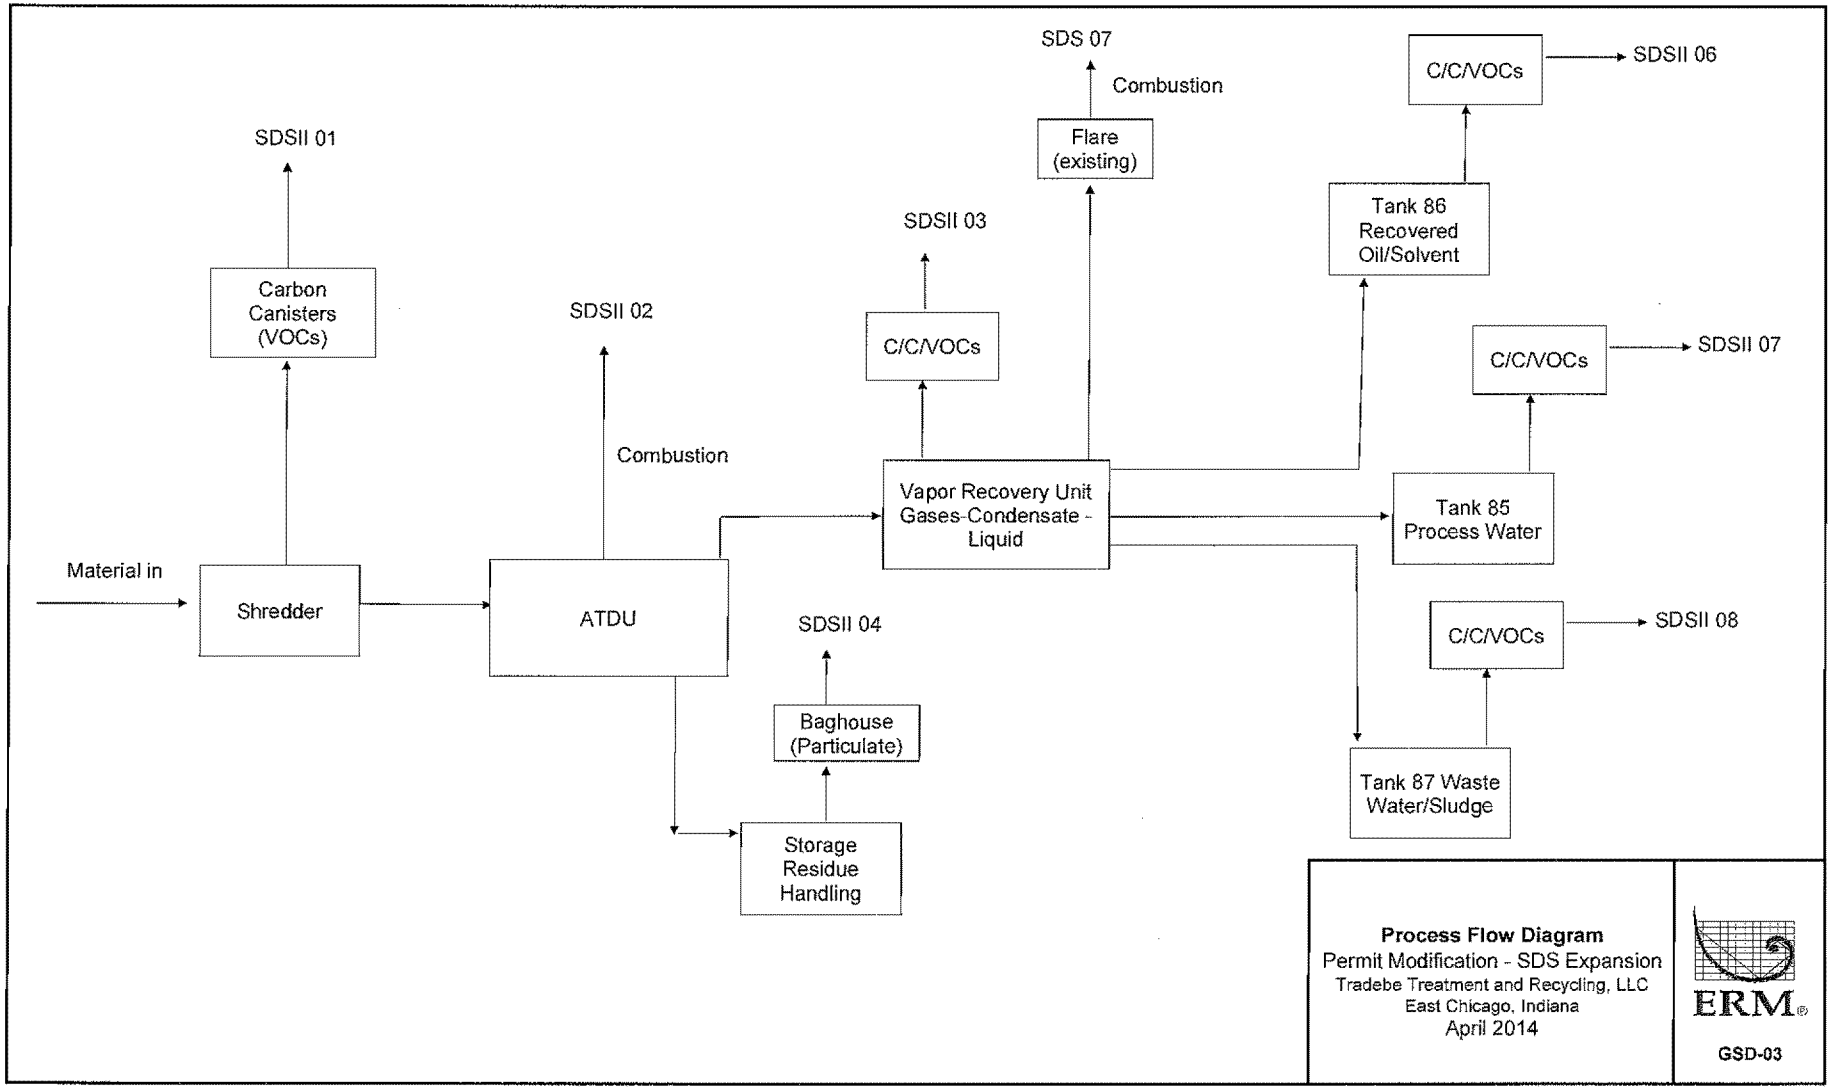

Process Flow Diagram
Permit Modification - SDS Expansion
Tradebe Treatment and Recycling, LLC
East Chicago, Indiana
April 2014

ERM

GSD-03

EPA-R5-2018-009810_0000177