Appendix 1 Figure 1
Proposed Limits of Panelyte Property Available for Potential Placement of OU-1 Remedy Components

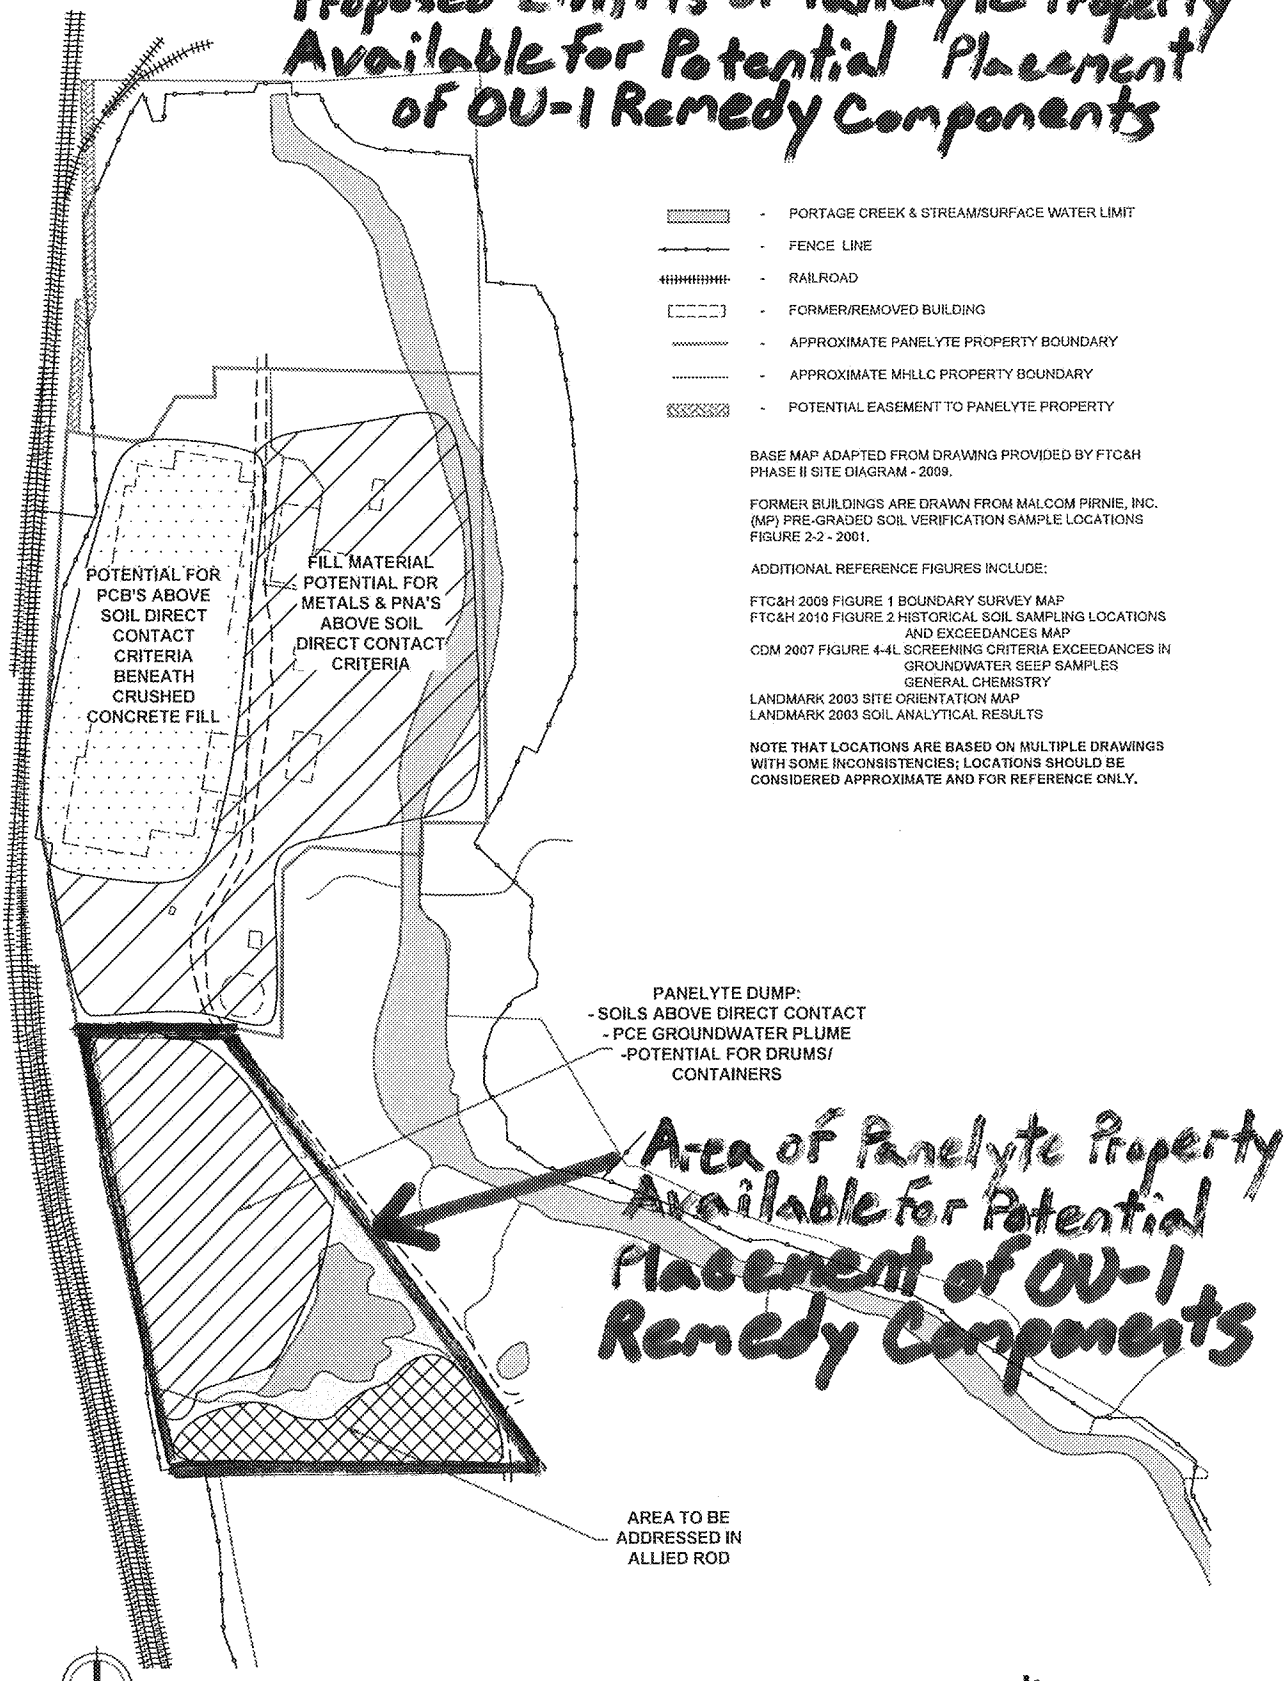

CITY OF KALAMAZOO
2403 S. BURDICK STREET, KALAMAZOO, MICHIGAN
FORMER PANELYTE PROPERTY

[redacted]

F&V