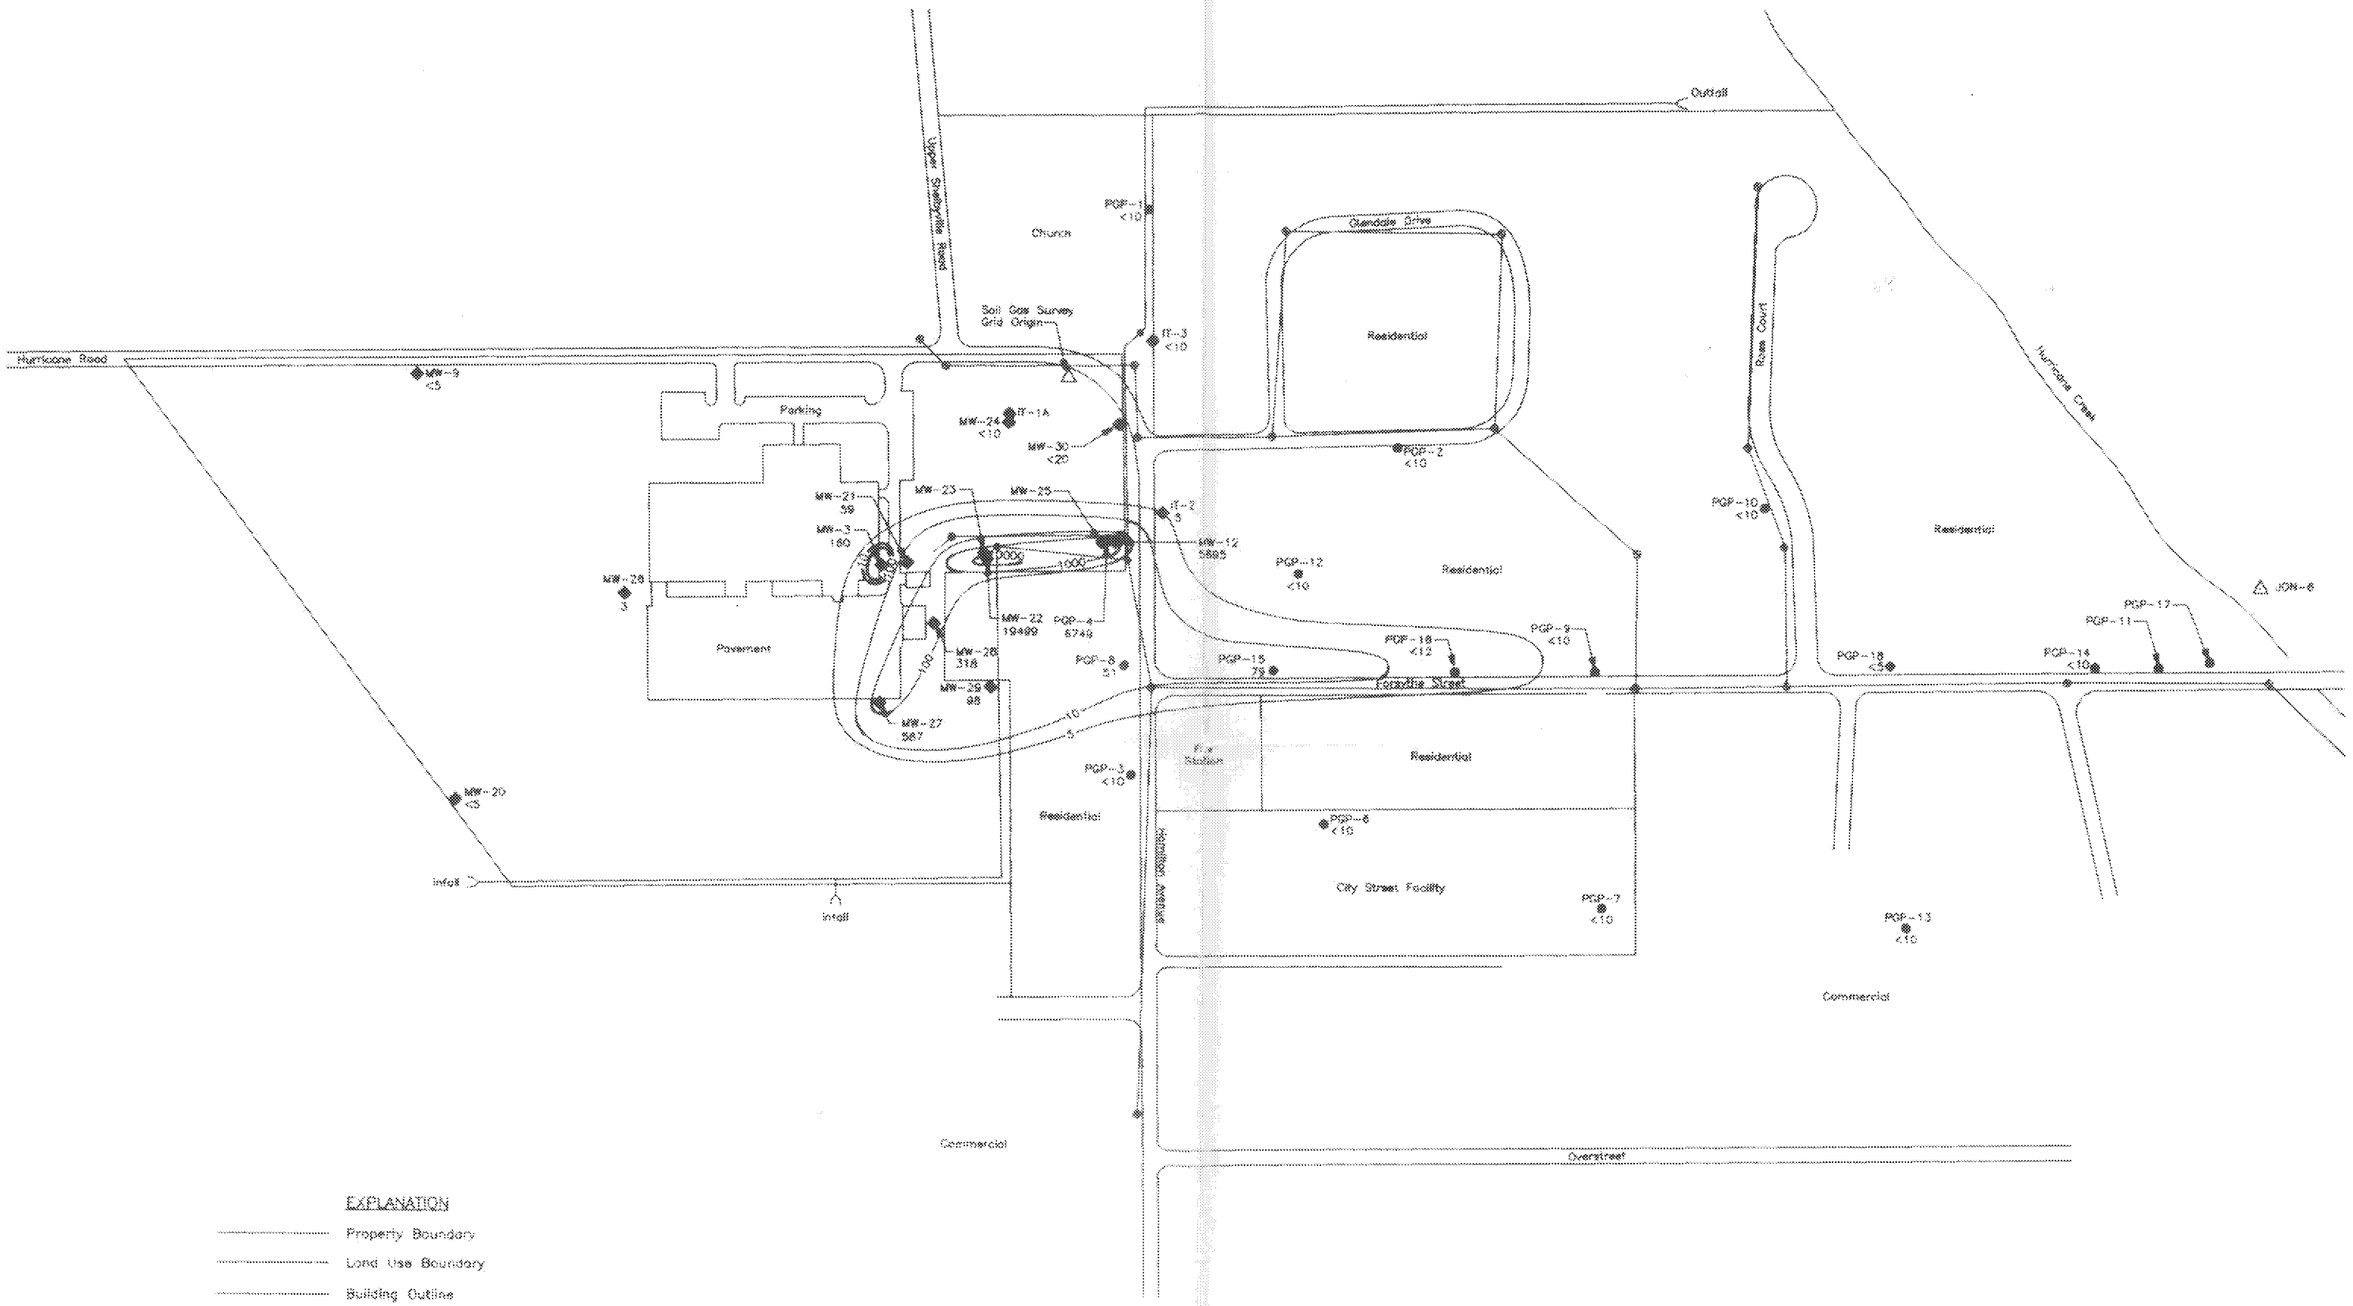

EXPLANATION

- Property Boundary
- Land Use Boundary
- Building Outline
- MW-25 Monitoring Well
- PGP-18 Geoprobe Ground Water Sample Point
- Storm Sewer Line and Manhole
- New Sanitary Sewer Line and Manhole
- 100 PCE Concentration Contour (ug/L)
- 8749 PCE Concentration (ug/L), March, 1993
- Samples PGP-12, -13, -14 Collected May, 1993
- Background Well Data from February, 1992
- △ Benchmark

WW Engineering & Science
A Foster Company

CURTIS-FRANKLIN
FRANKLIN, INDIANA
FORMER AMPHENOL RPI/C&S

ISOCONCENTRATION MAP OF PCE IN GROUND WATER, MARCH 1993

1:100

PROJECT 07028.00

68