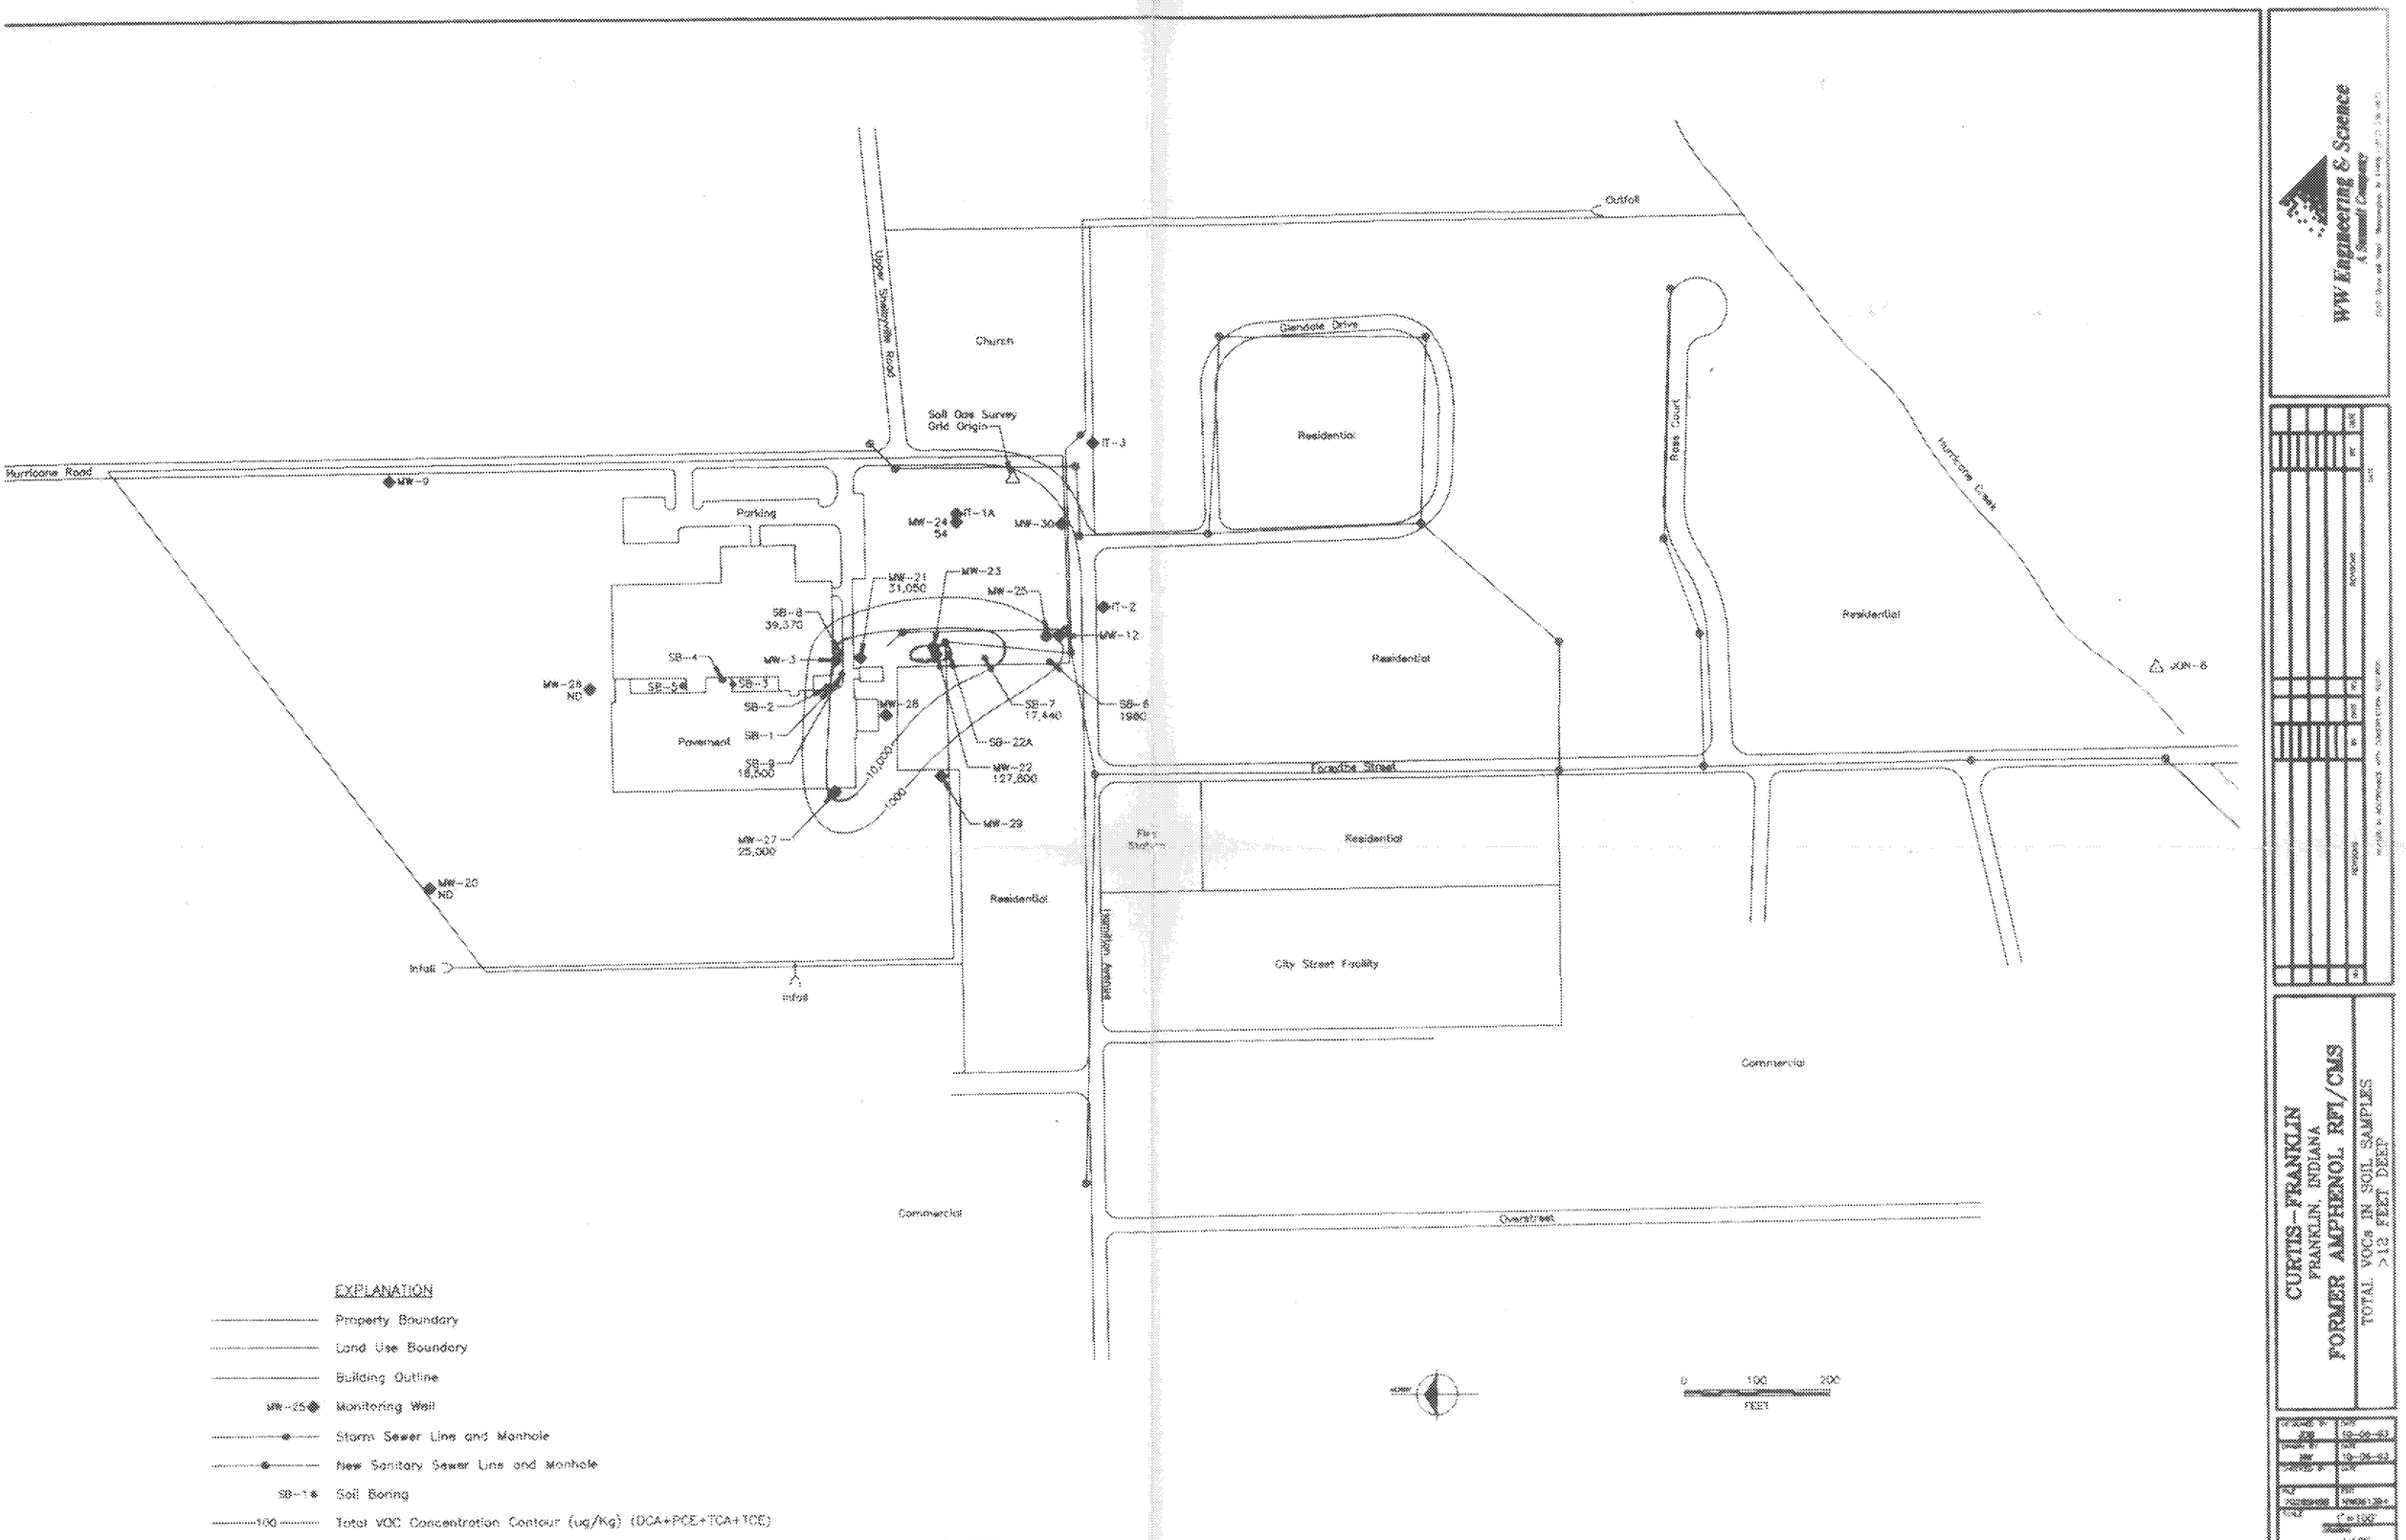

EXPLANATION

- Property Boundary
- Land Use Boundary
- Building Outline
- MW-25 Monitoring Well
- Storm Sewer Line and Manhole
- New Sanitary Sewer Line and Manhole
- SB-1 Soil Boring
- 100 Total VOC Concentration Contour (ug/Kg) (DCA+PCE+TCA+TCE)
- 18,500 Total VOC Concentration in Soil Samples Collected Below 12 Feet (ug/Kg) (DCA+PCE+TCA+TCE)

WW Engineering & Science
A Company

CURTIS-FRANKLIN
FRANKLIN, INDIANA
FORMER AMPHENOL RPI/CMS
TOTAL VOCs IN SOIL SAMPLES
>12 FEET DEEP