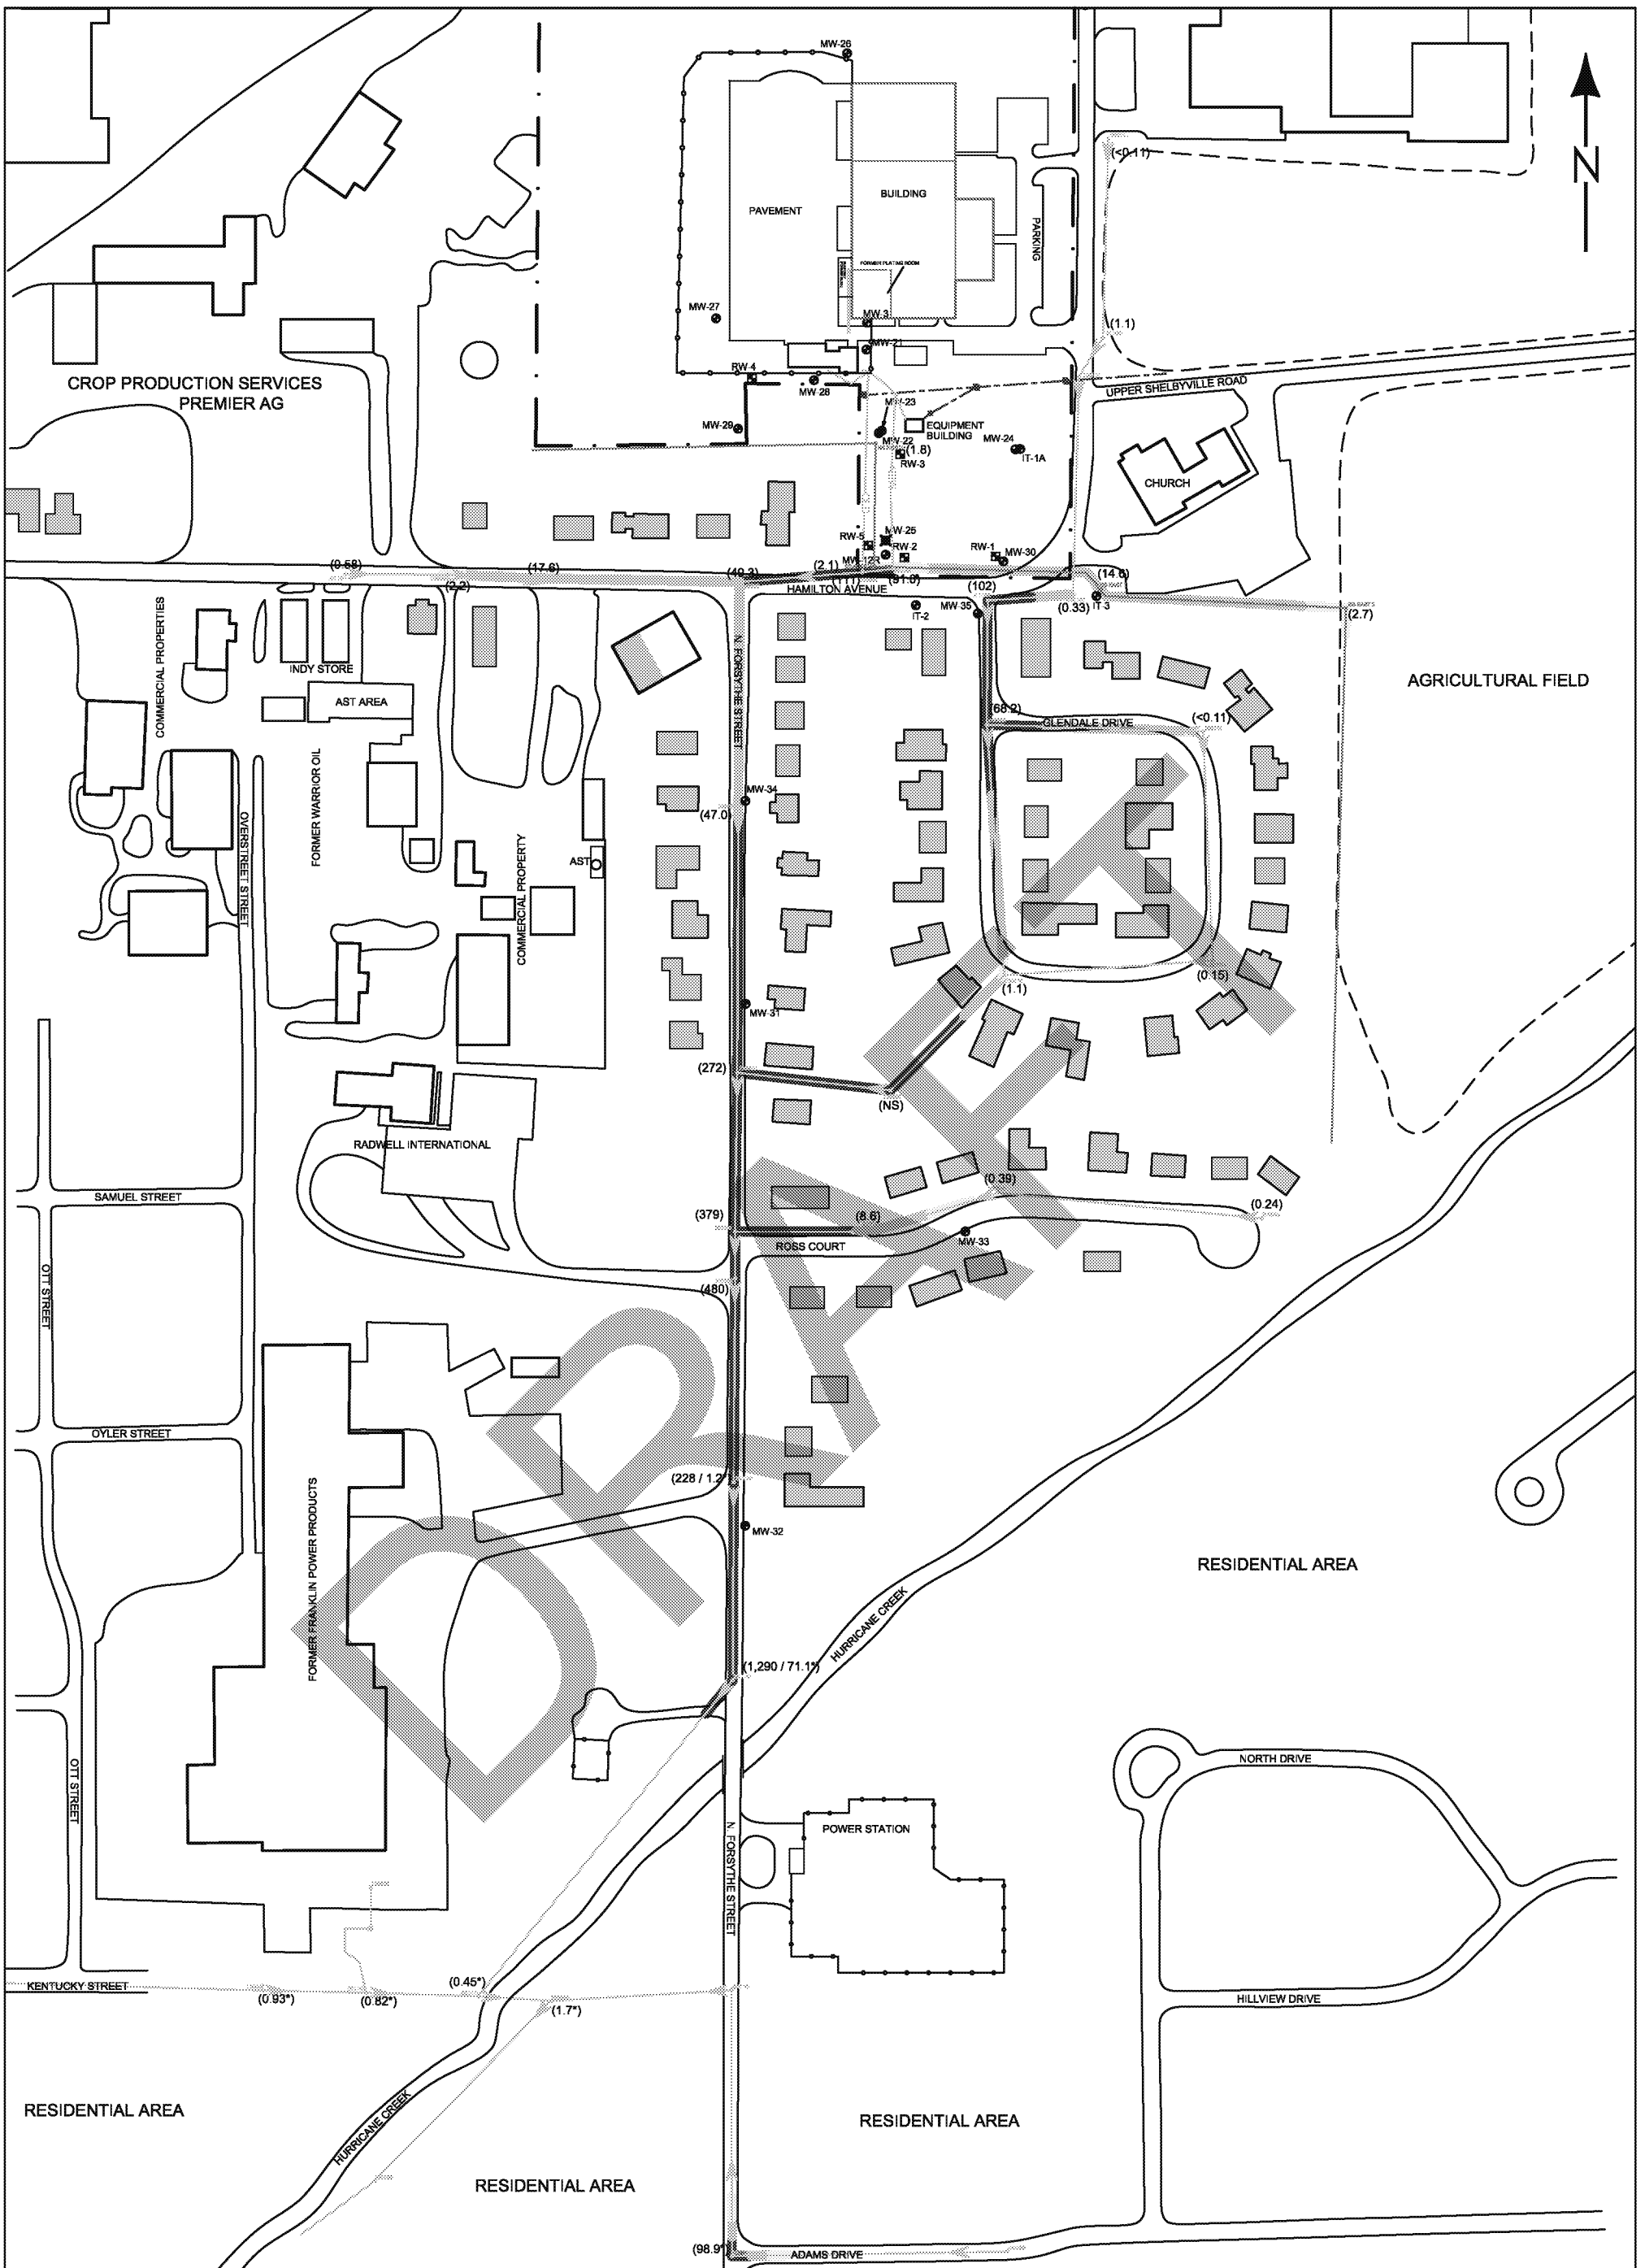

LEGEND

- ABANDONED MONITORING WELL
- MONITORING WELL
- RECOVERY WELL
- PROPERTY LINE (APPROXIMATE)
- STORM SEWER
- SANITARY SEWER
- O/H POWER
- RESIDENTIAL HOME * DETACHED GARAGES & SHEDS NOT SHOWN
- NON-RESIDENTIAL STRUCTURE
- PRIMARY BUILDING WALLS
- (105) TCE CONCENTRATION IN ug/m3
- TCE CONCENTRATION >2.1 ug/m3
- TCE CONCENTRATION >4.8 ug/m3
- TCE CONCENTRATION >50 ug/m3
- TCE CONCENTRATION >500 ug/m3

* SAMPLE DATE 10/23/2018
ALL OTHER SAMPLES
OBTAINED 9/14 - 9/17/2018

0' 200'
SCALE IN FEET

DRAWN BY:	L. STRUM
DATE:	9/27/99
REVISED:	11/19/2018
HWPA #111291-01	
DWG. NO.	111291S1

FIGURE 2
TCE SEWER GAS
ISOCONCENTRATION MAP

FORMER AMPHENOL RFI/CMS
980 HURRICANE ROAD
FRANKLIN, INDIANA

IWM CONSULTING GROUP