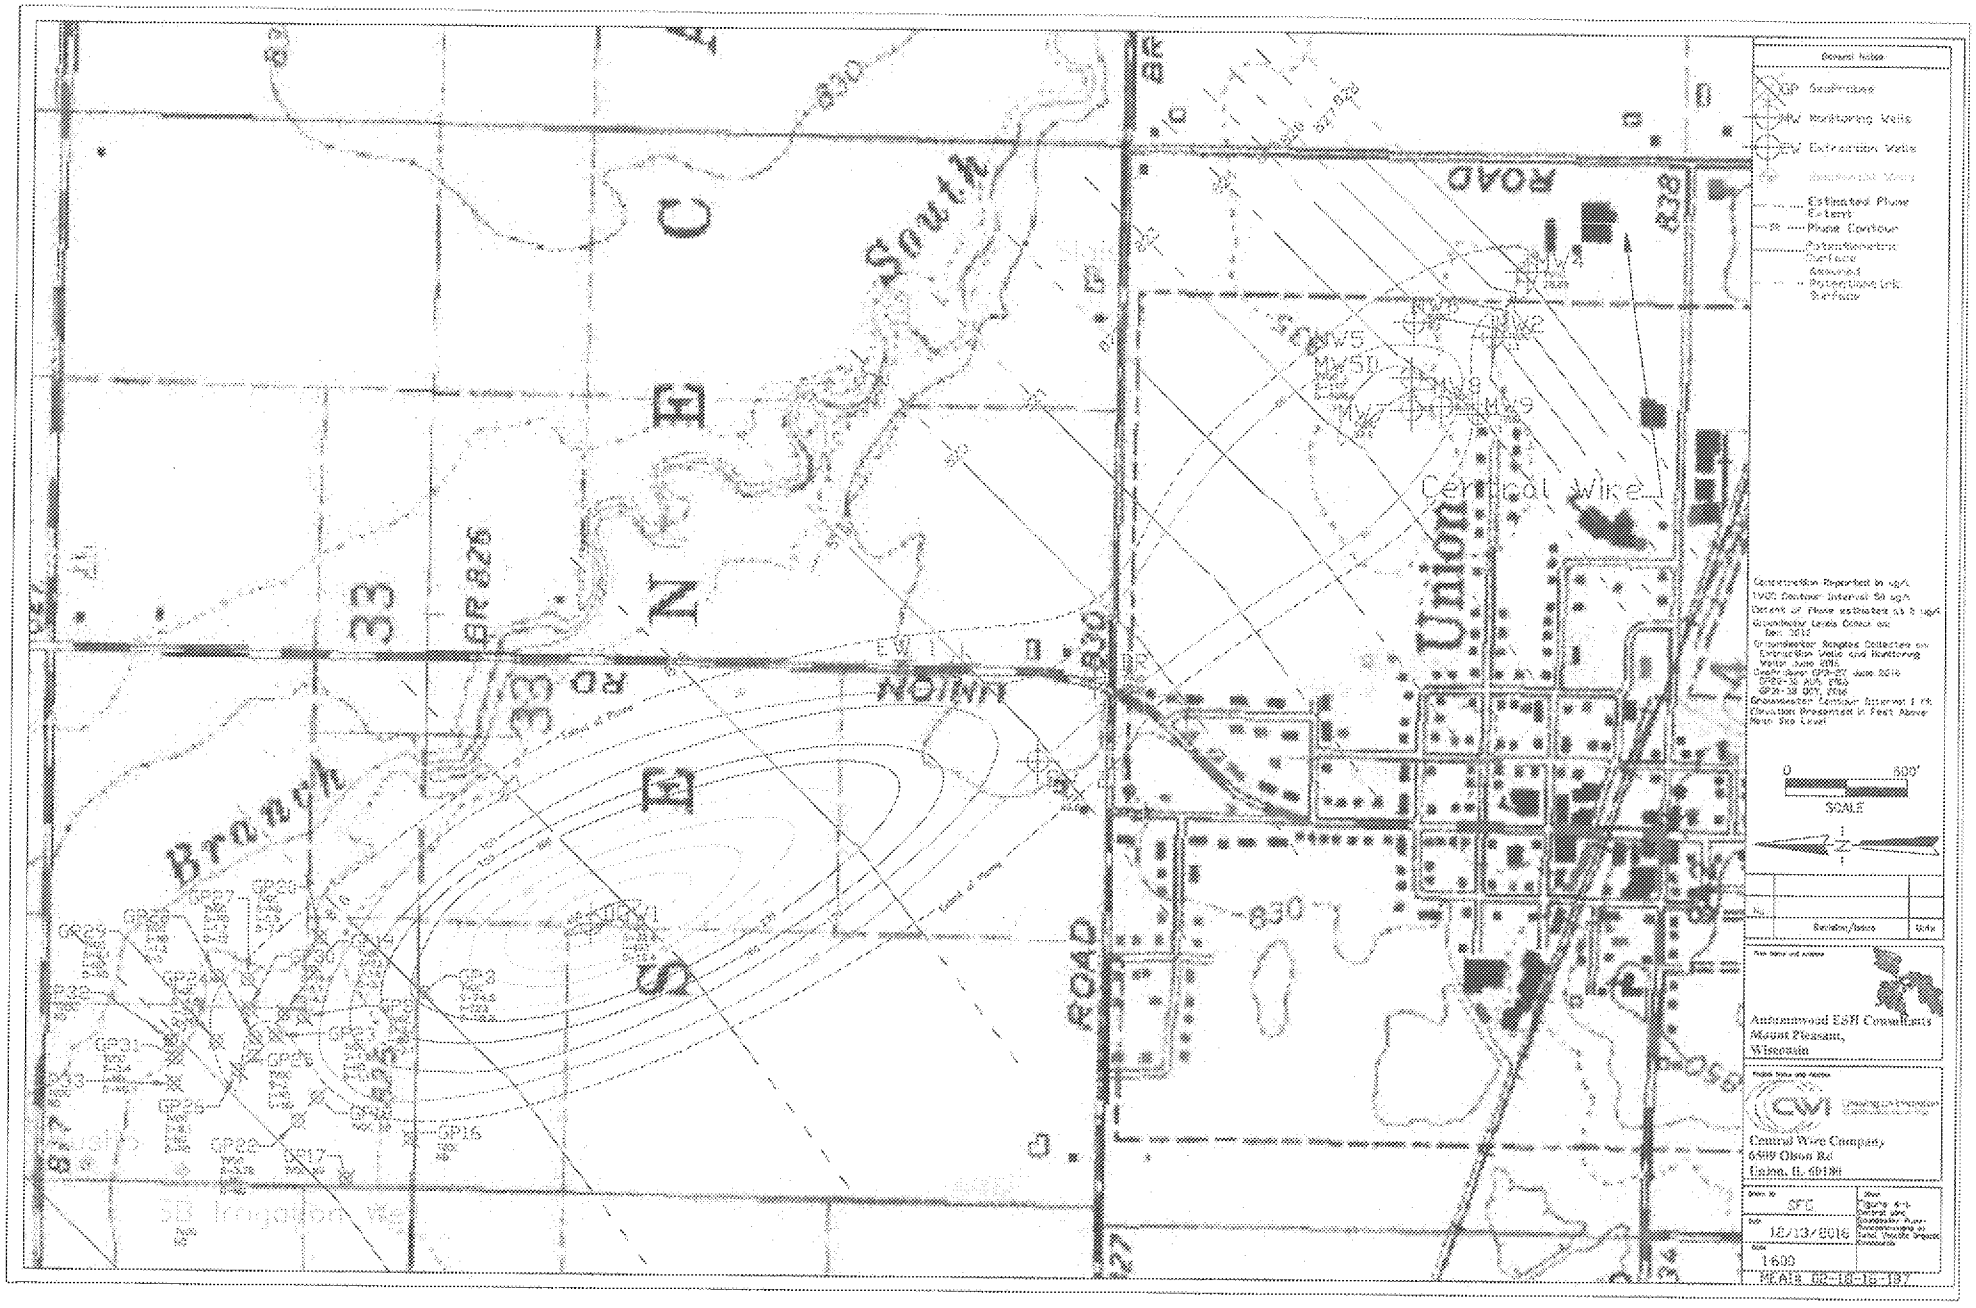
South
Branch
Union
Central Wire
ROAD
UNION RD
SB Irrigation Well
Estimated Plume Extent
Plume Contour
Potentiometric Surface
Assumed Potentiometric Surface
0
600'
SCALE
Autumnwood ESH Consultants
Mount Pleasant,
Wisconsin
Central Wire Company
6500 Olson Rd
Union, IL 60180
SFC
12/13/2016
1:600