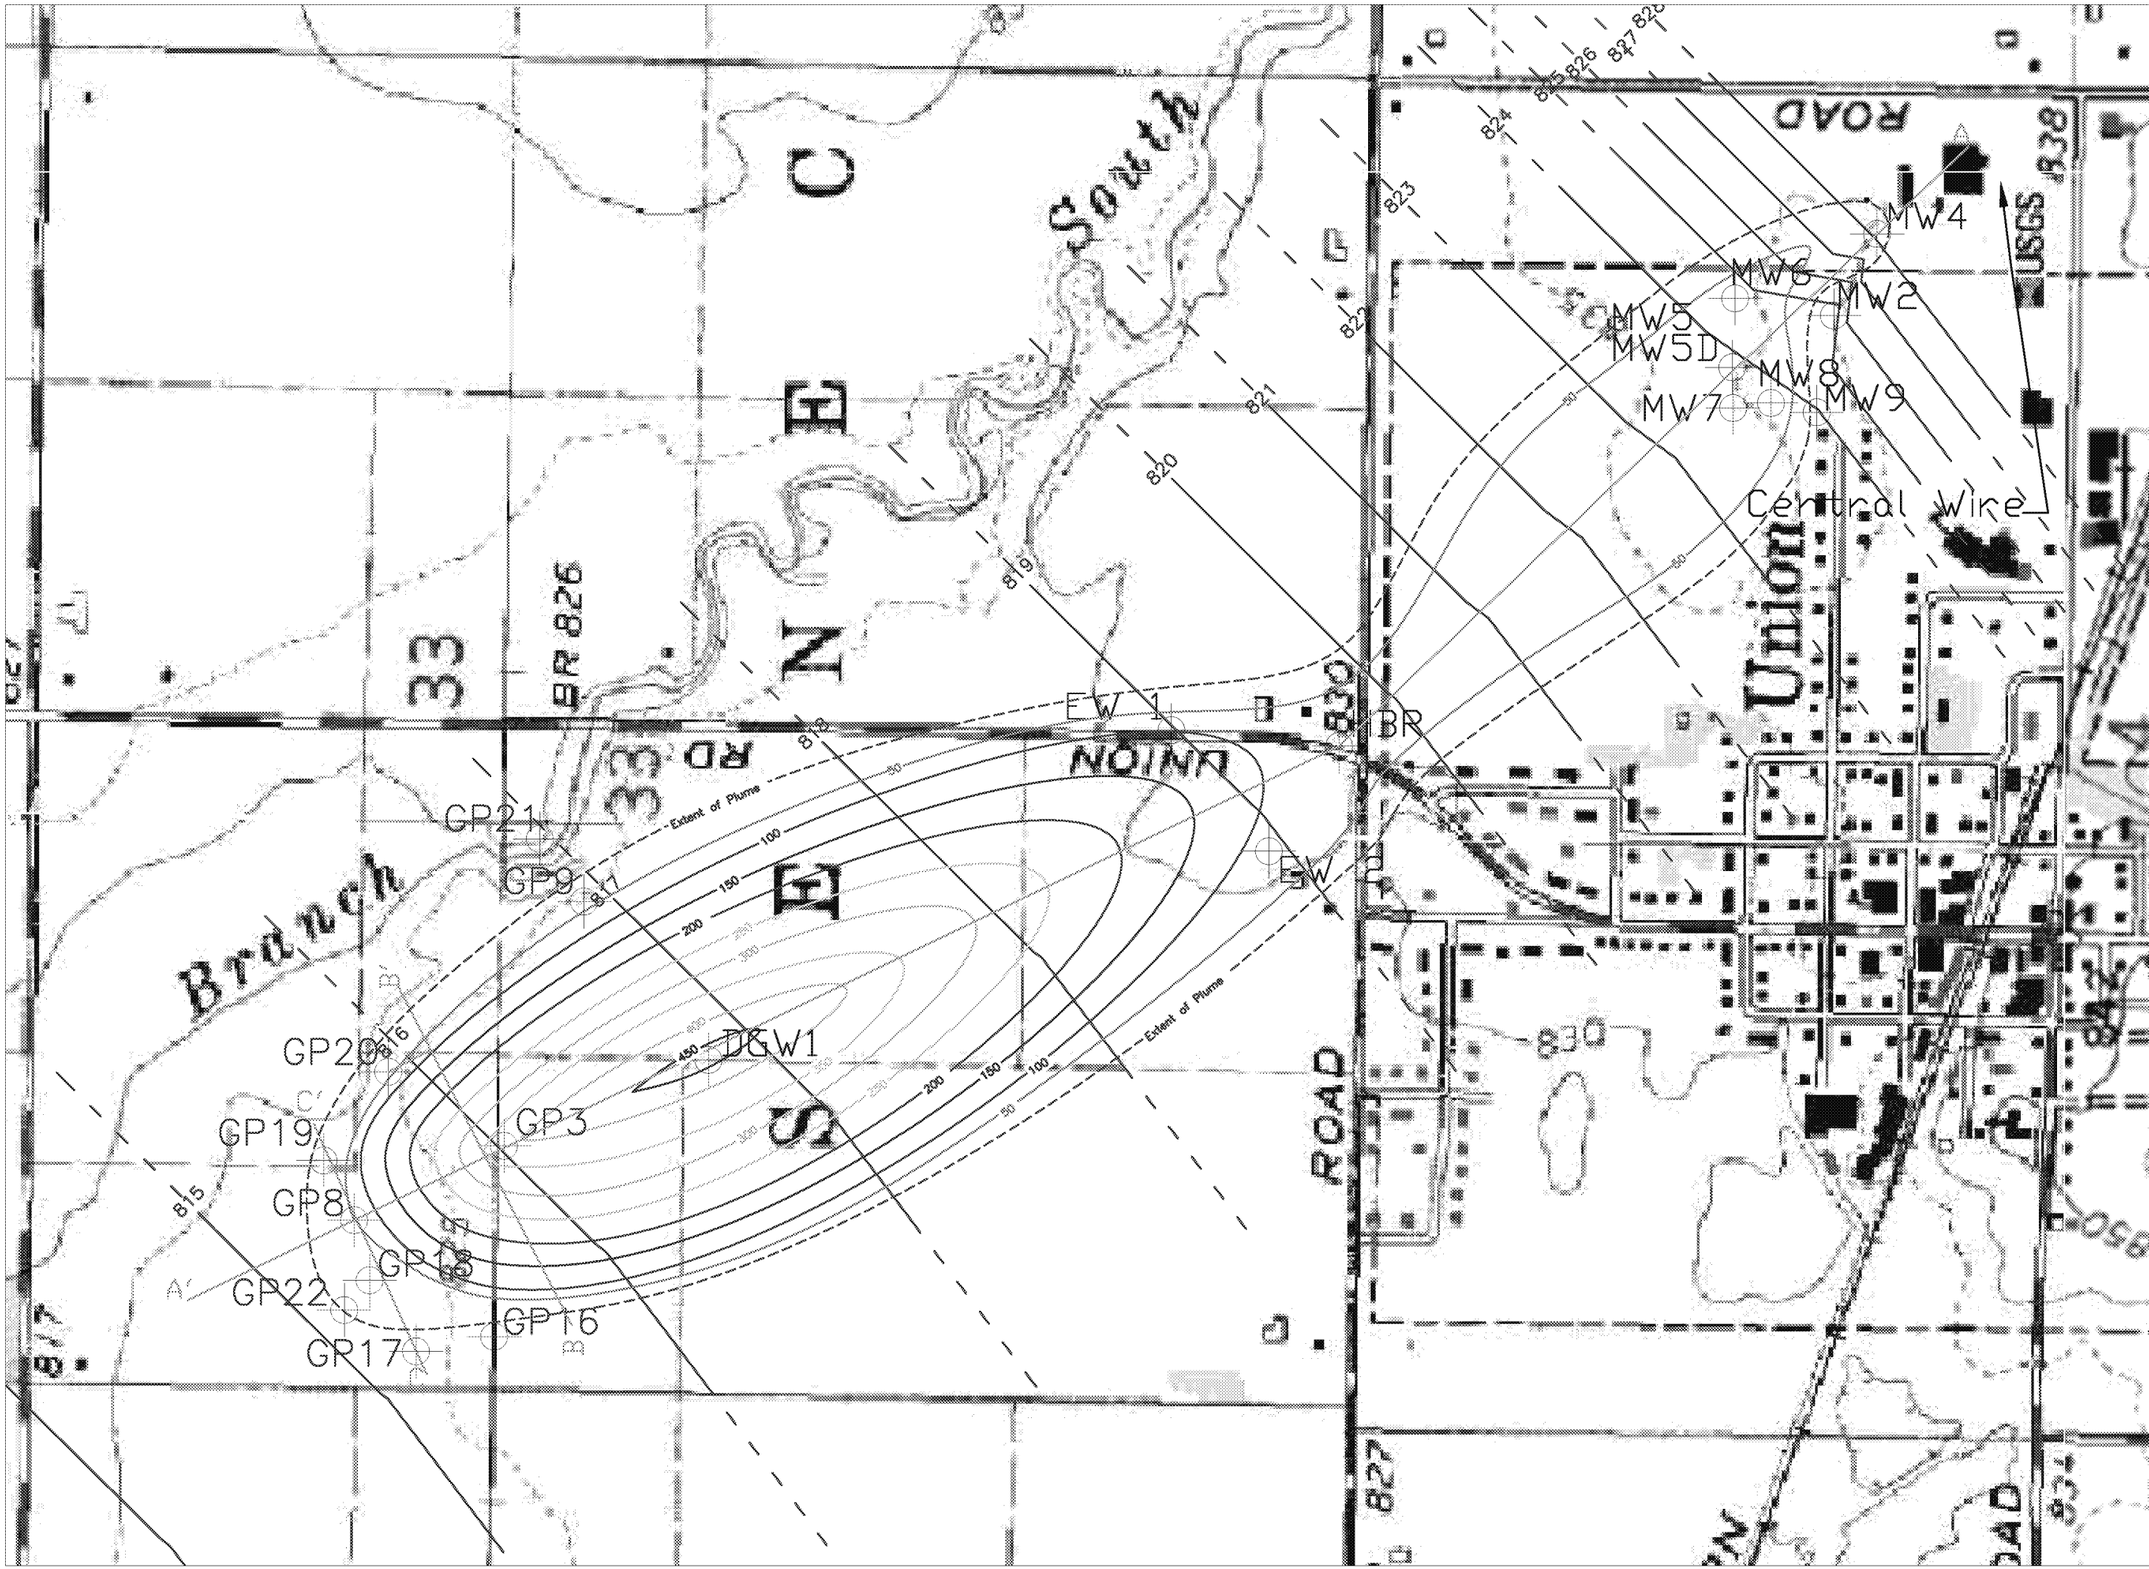

General Notes

- GP GeoProbes
- MW Monitoring Wells
- EW Extraction Wells
- Residential Wells
- Estimated Plume Extent
- 50 Plume Contour
- Potentiometric Surface
- Assumed Potentiometric Surface
- Cross Section (Along estimated ground surface)

Concetration Reported in ug/L
TVOC Contour Interval 50 ug/l
Extent of Plume estimated at 5 ug/l
Groundwater Levels Collect on:
Dec. 2012
Groundwater Samples Collected on:
Extraction Wells and Monitoring wells: Dec. 2013
GeoProbes: October 2012
Groundwater Contour Interval 1 ft.
Elevation Presented in Feet Above Mean Sea Level

0 600'
SCALE

No.	Revision/Issue	Date

Firm Name and Address

Autumnwood ESH Consultants
Mount Pleasant,
Wisconsin

Project Name and Address

Drawing on Innovation
CENTRAL WIRE INDUSTRIES

Central Wire Company
6509 Olson Rd
Union, IL 60180

Drawn By: SFG
Date: 07/14/2014
Scale: 1:600
Sheet: Figure 5-6: Central Wire Locations of Plume Cross Sections