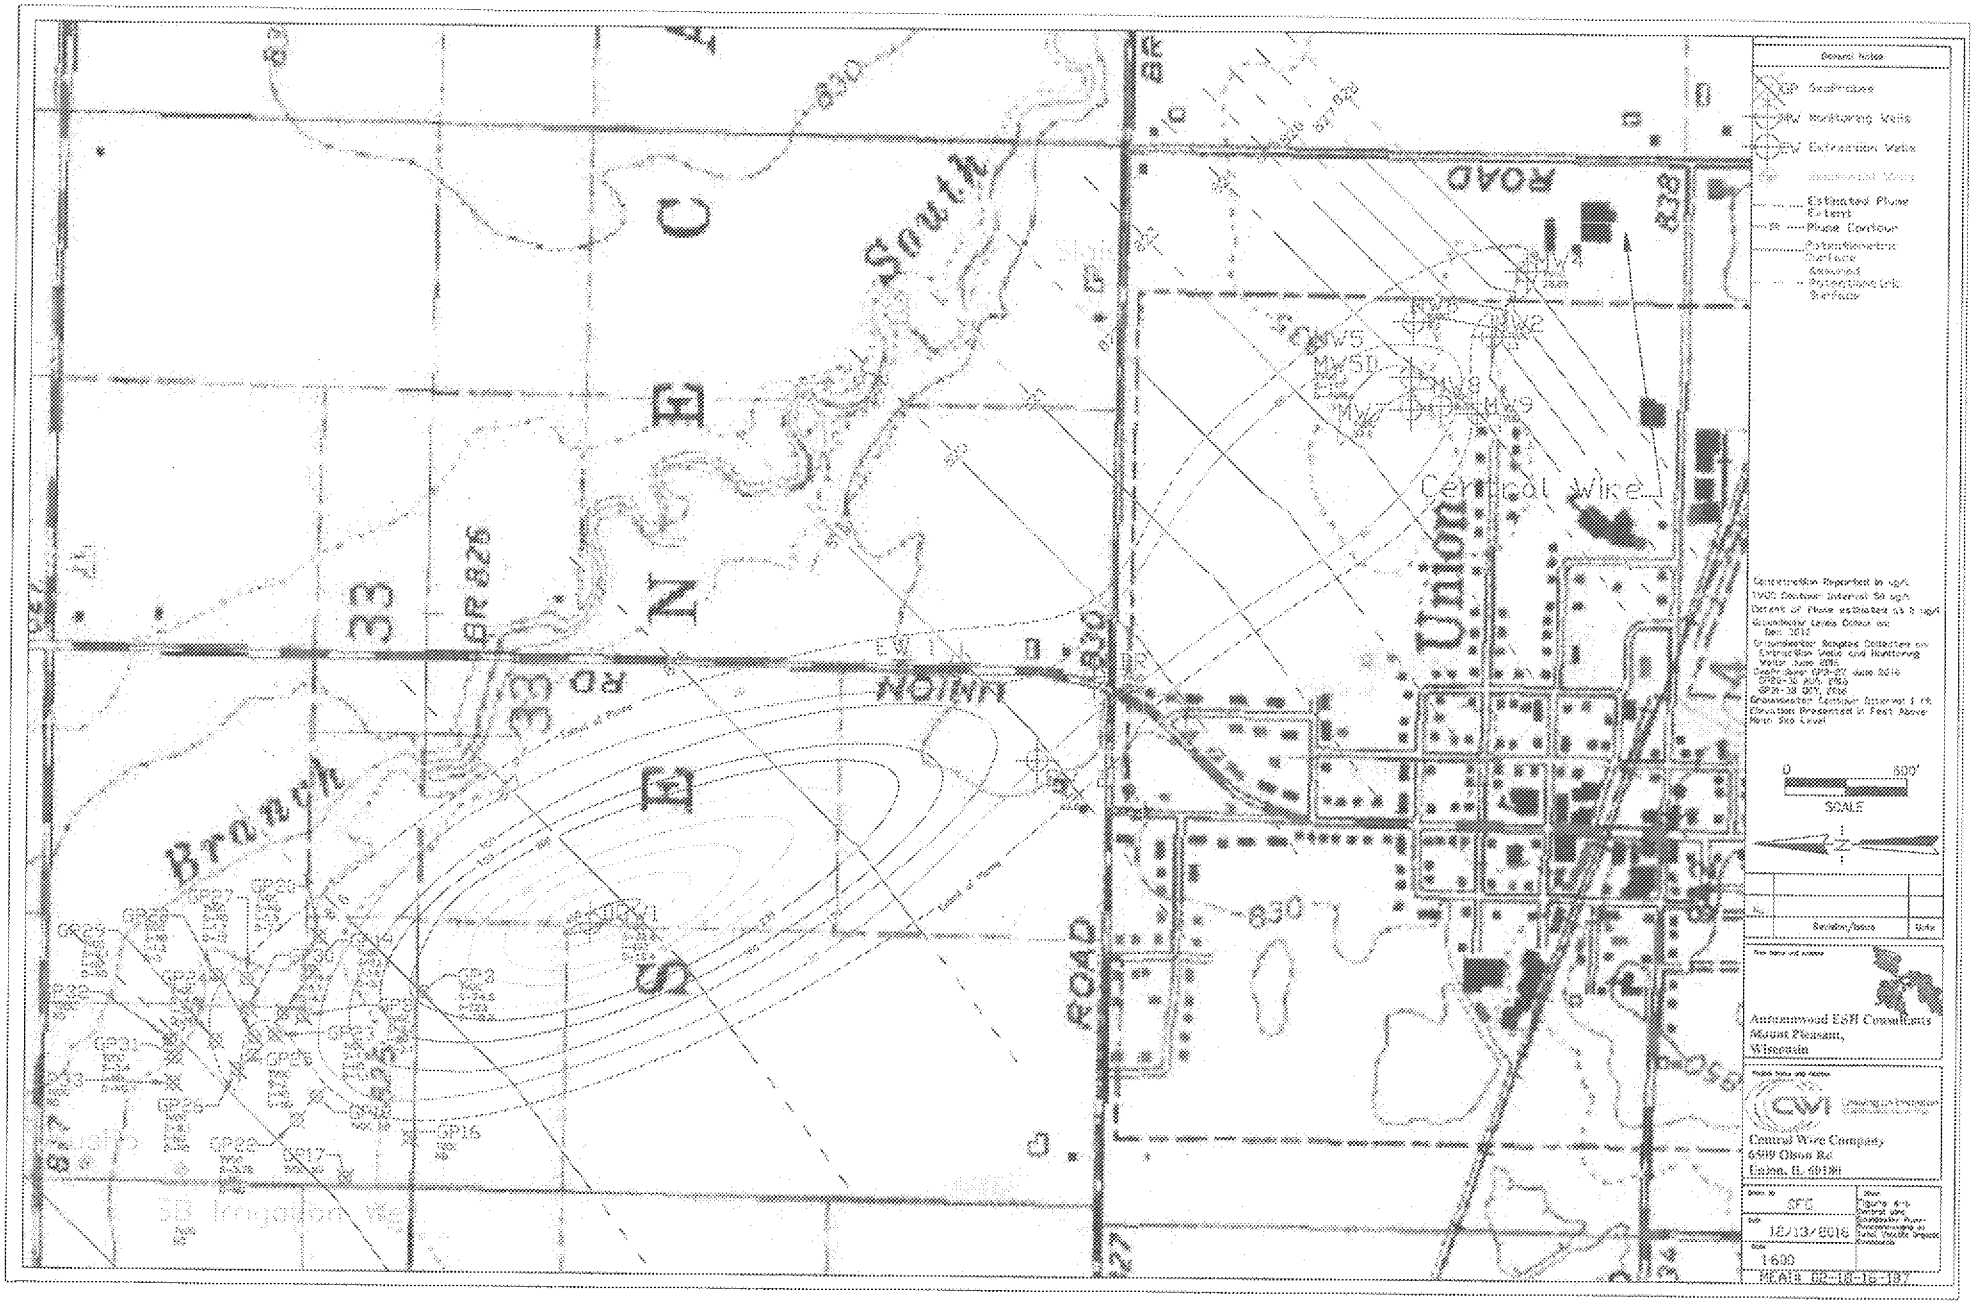

Branch
South
Union
Central Wire
ROAD
BR 826
33
830
SB Irrigation Wells
GP Geoprobe
MW Monitoring Wells
EW Extraction Wells
Estimated Plume Extent
Plume Contour
Concentration Reported in ug/L
Groundwater Samples Collected on Extraction Wells and Monitoring Wells June 2016
Groundwater Contour Interval 1 ft
Elevation Presented in Feet Above Mean Sea Level
0
600'
SCALE
Revision/Issue
Date
Autumnwood ESH Consultants
Mount Pleasant,
Wisconsin
Central Wire Company
6509 Olson Rd
Union, IL 60180
SFC
12/13/2016
1:600
MEA18 02-18-16-187