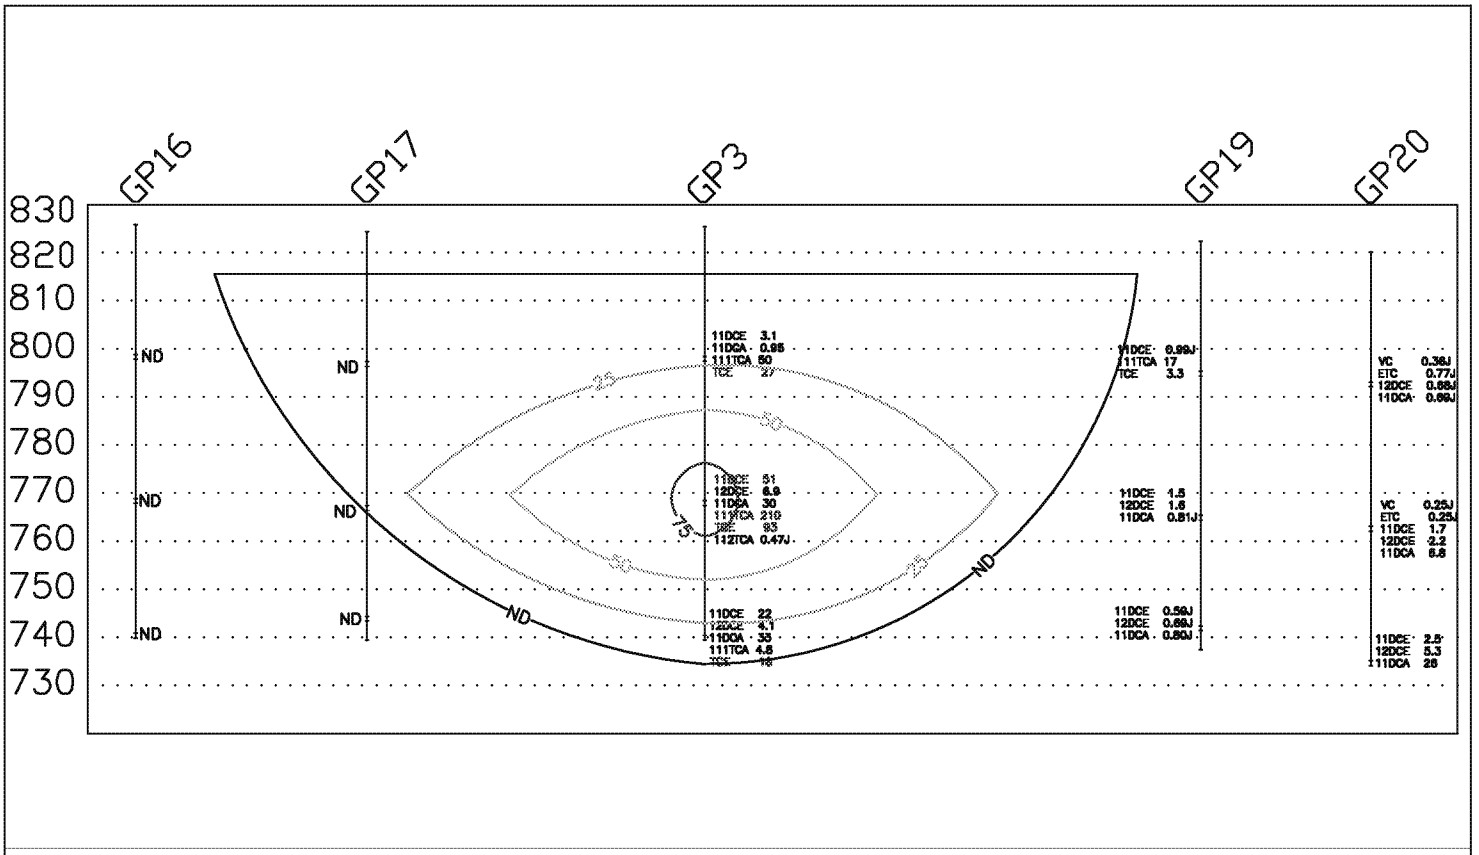

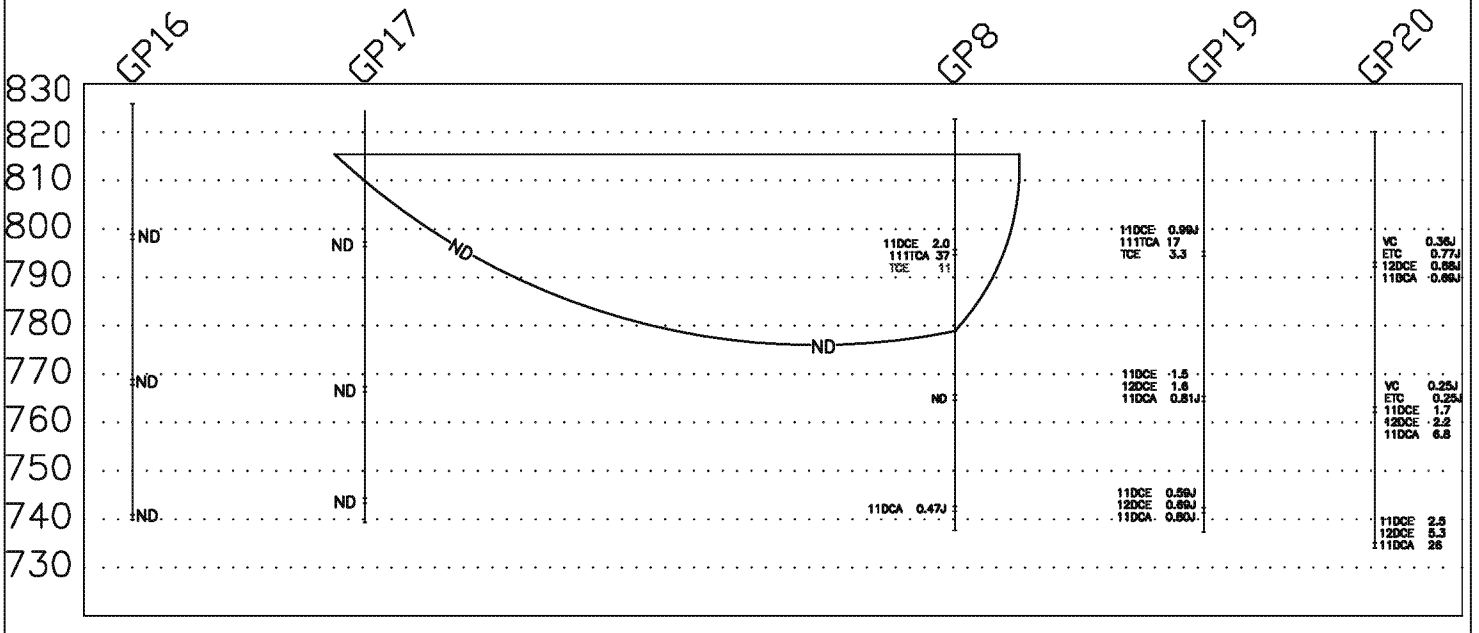

Autumnwood ESH Consultants
Mount Pleasant,
Wisconsin

Drawing on Innovation
CENTRAL WIRE INDUSTRIES

Central Wire Company
6509 Olsen Rd.
Union, IL. 60180

SIZE	Date: 09/30/2013	TCE Fence Diagram
SCALE	Drawn By: SFG	SHEET 1 of 2