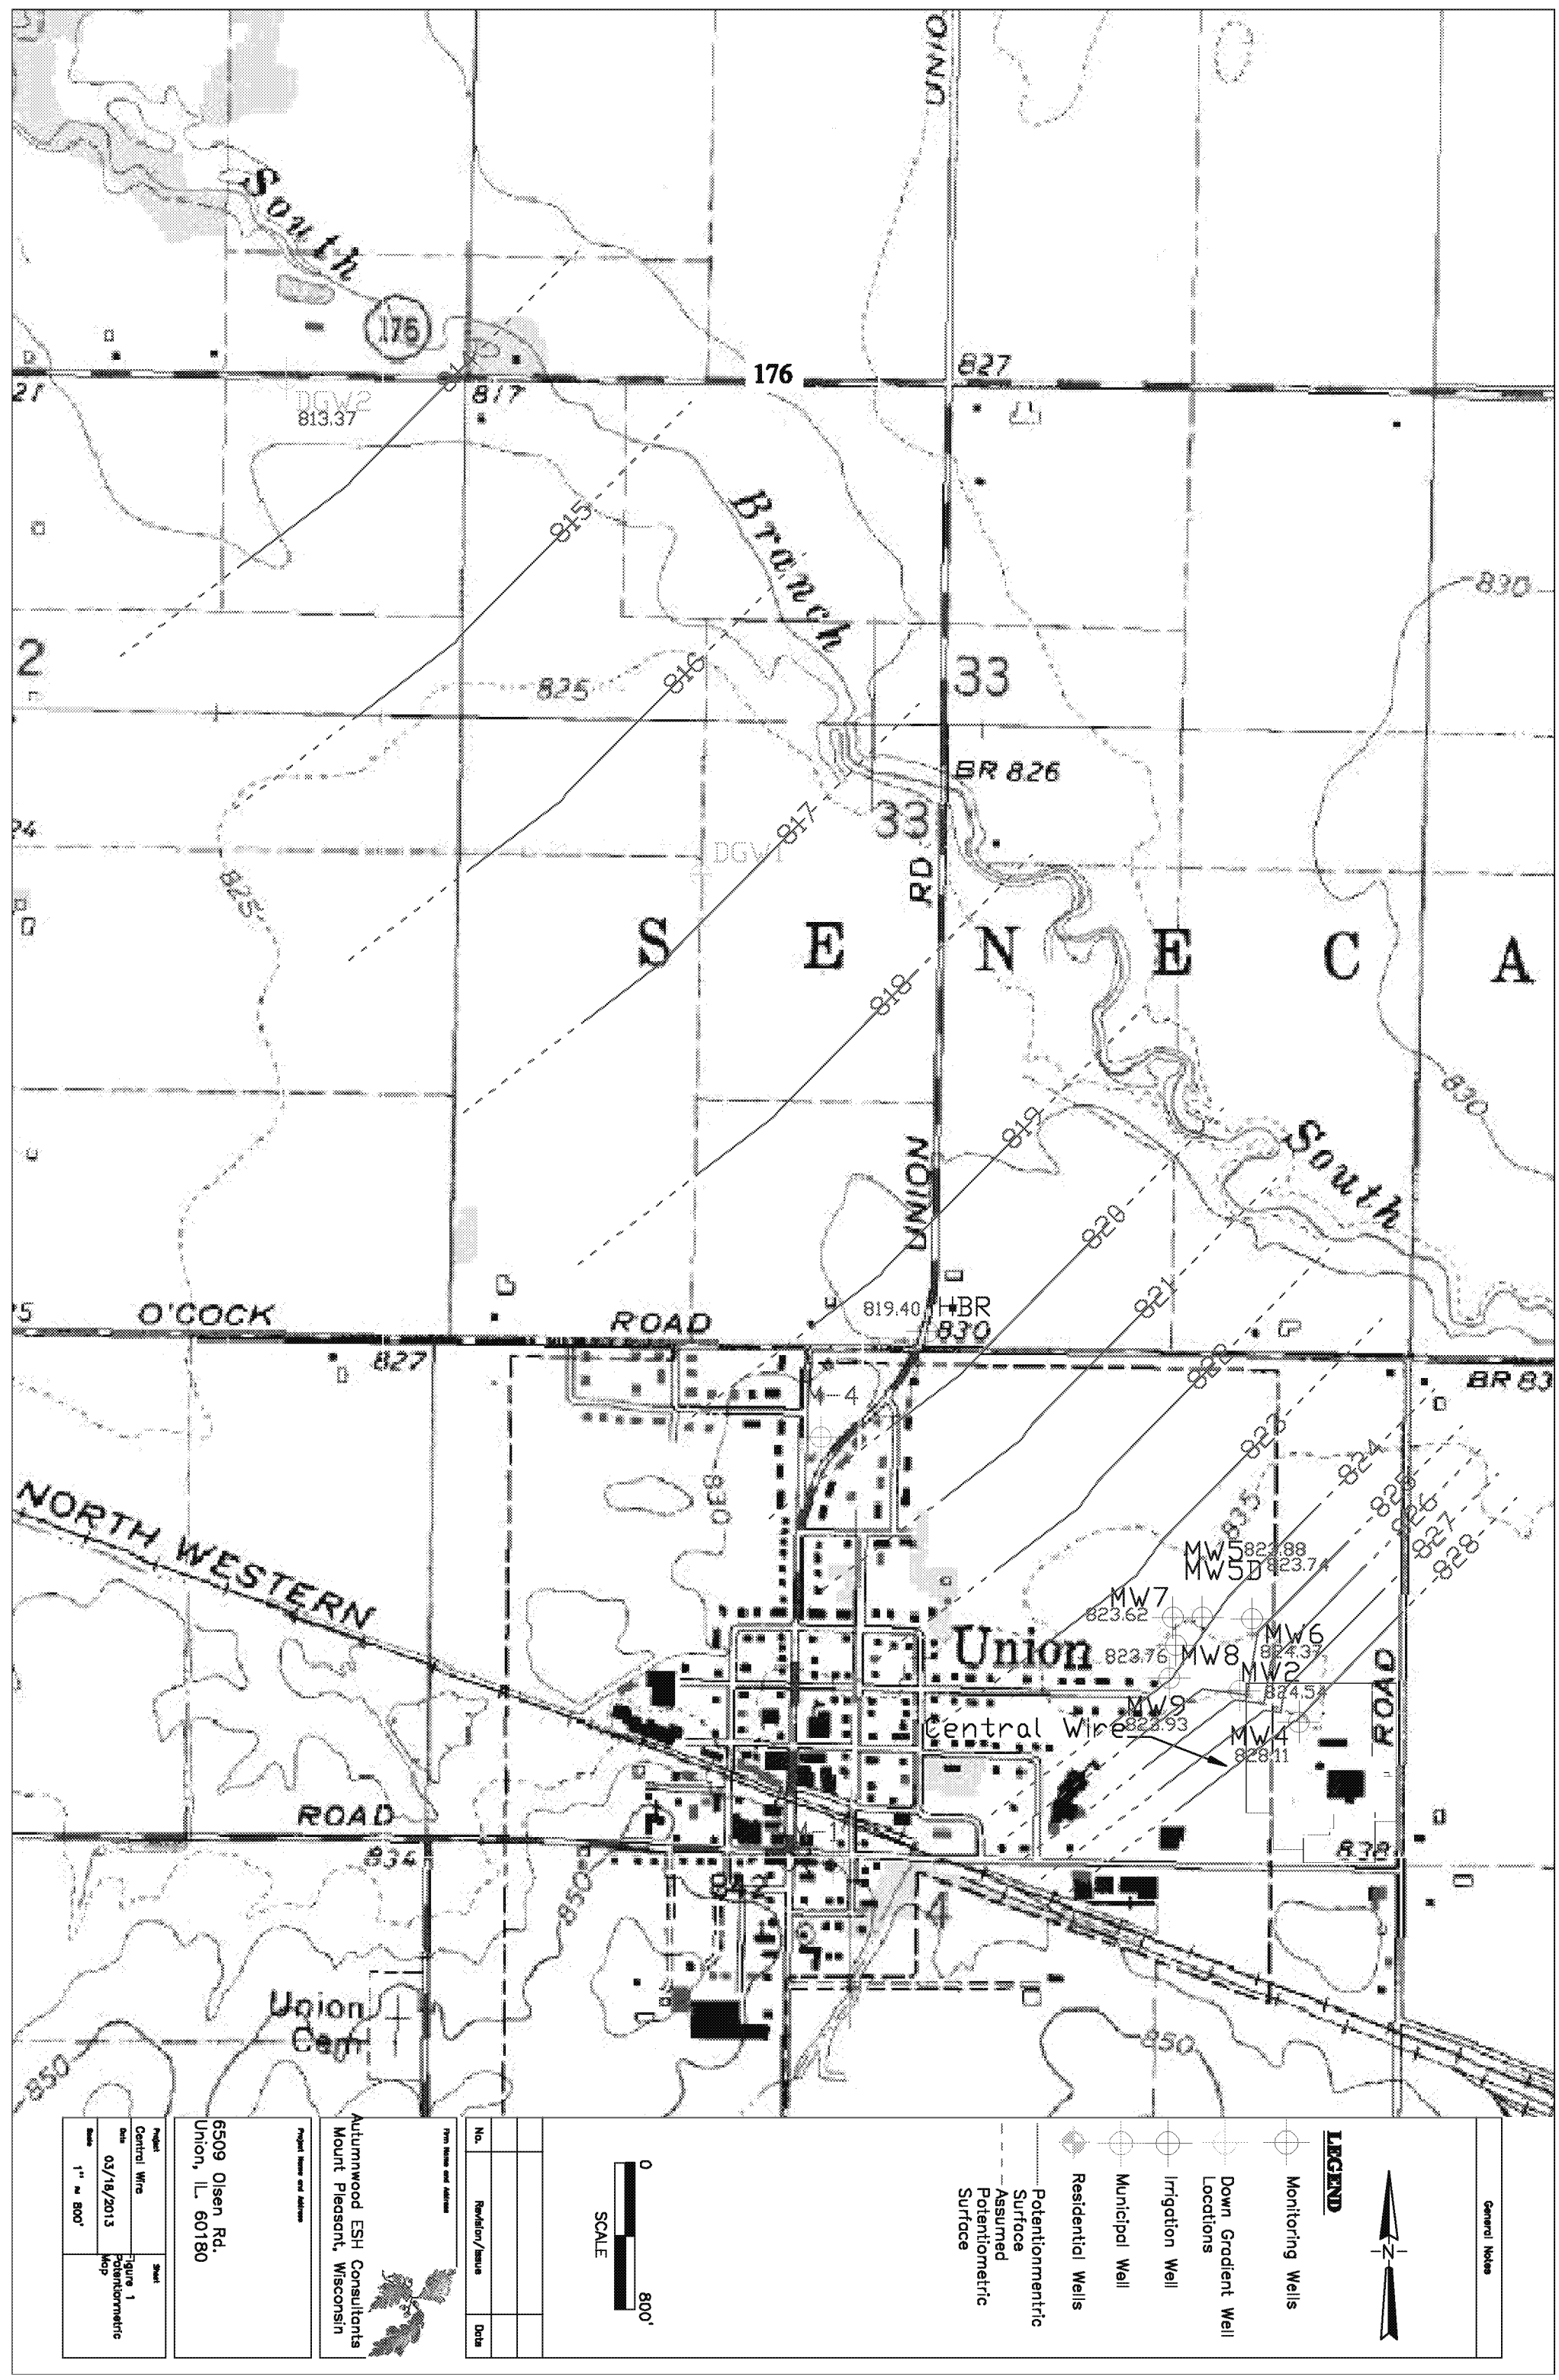
South
Branch
South
176
827
817
813.37
DGW2
815
816
817
818
819
820
821
822
823
824
825
826
827
828
830
835
850
33
BR 826
RD
UNION
S E N E C A
O'COCK
ROAD
819.40
HBR
830
BR 83
NORTH WESTERN
ROAD
Union
Central Wire
MW5
MW5D
MW7
MW8
MW6
MW2
MW9
MW4
ROAD
Union Cem
LEGEND
Monitoring Wells
Down Gradient Well Locations
Irrigation Well
Municipal Well
Residential Wells
Potentiometric Surface
Assumed Potentiometric Surface
0
800'
SCALE
General Notes
No.
Revision/Issue
Date
Firm Name and Address
Autumnwood ESH Consultants
Mount Pleasant, Wisconsin
Project Name and Address
6509 Olsen Rd.
Union, IL 60180
Project
Central Wire
Date
03/18/2013
Scale
1" = 800'
Sheet
Figure 1
Potentiometric Map