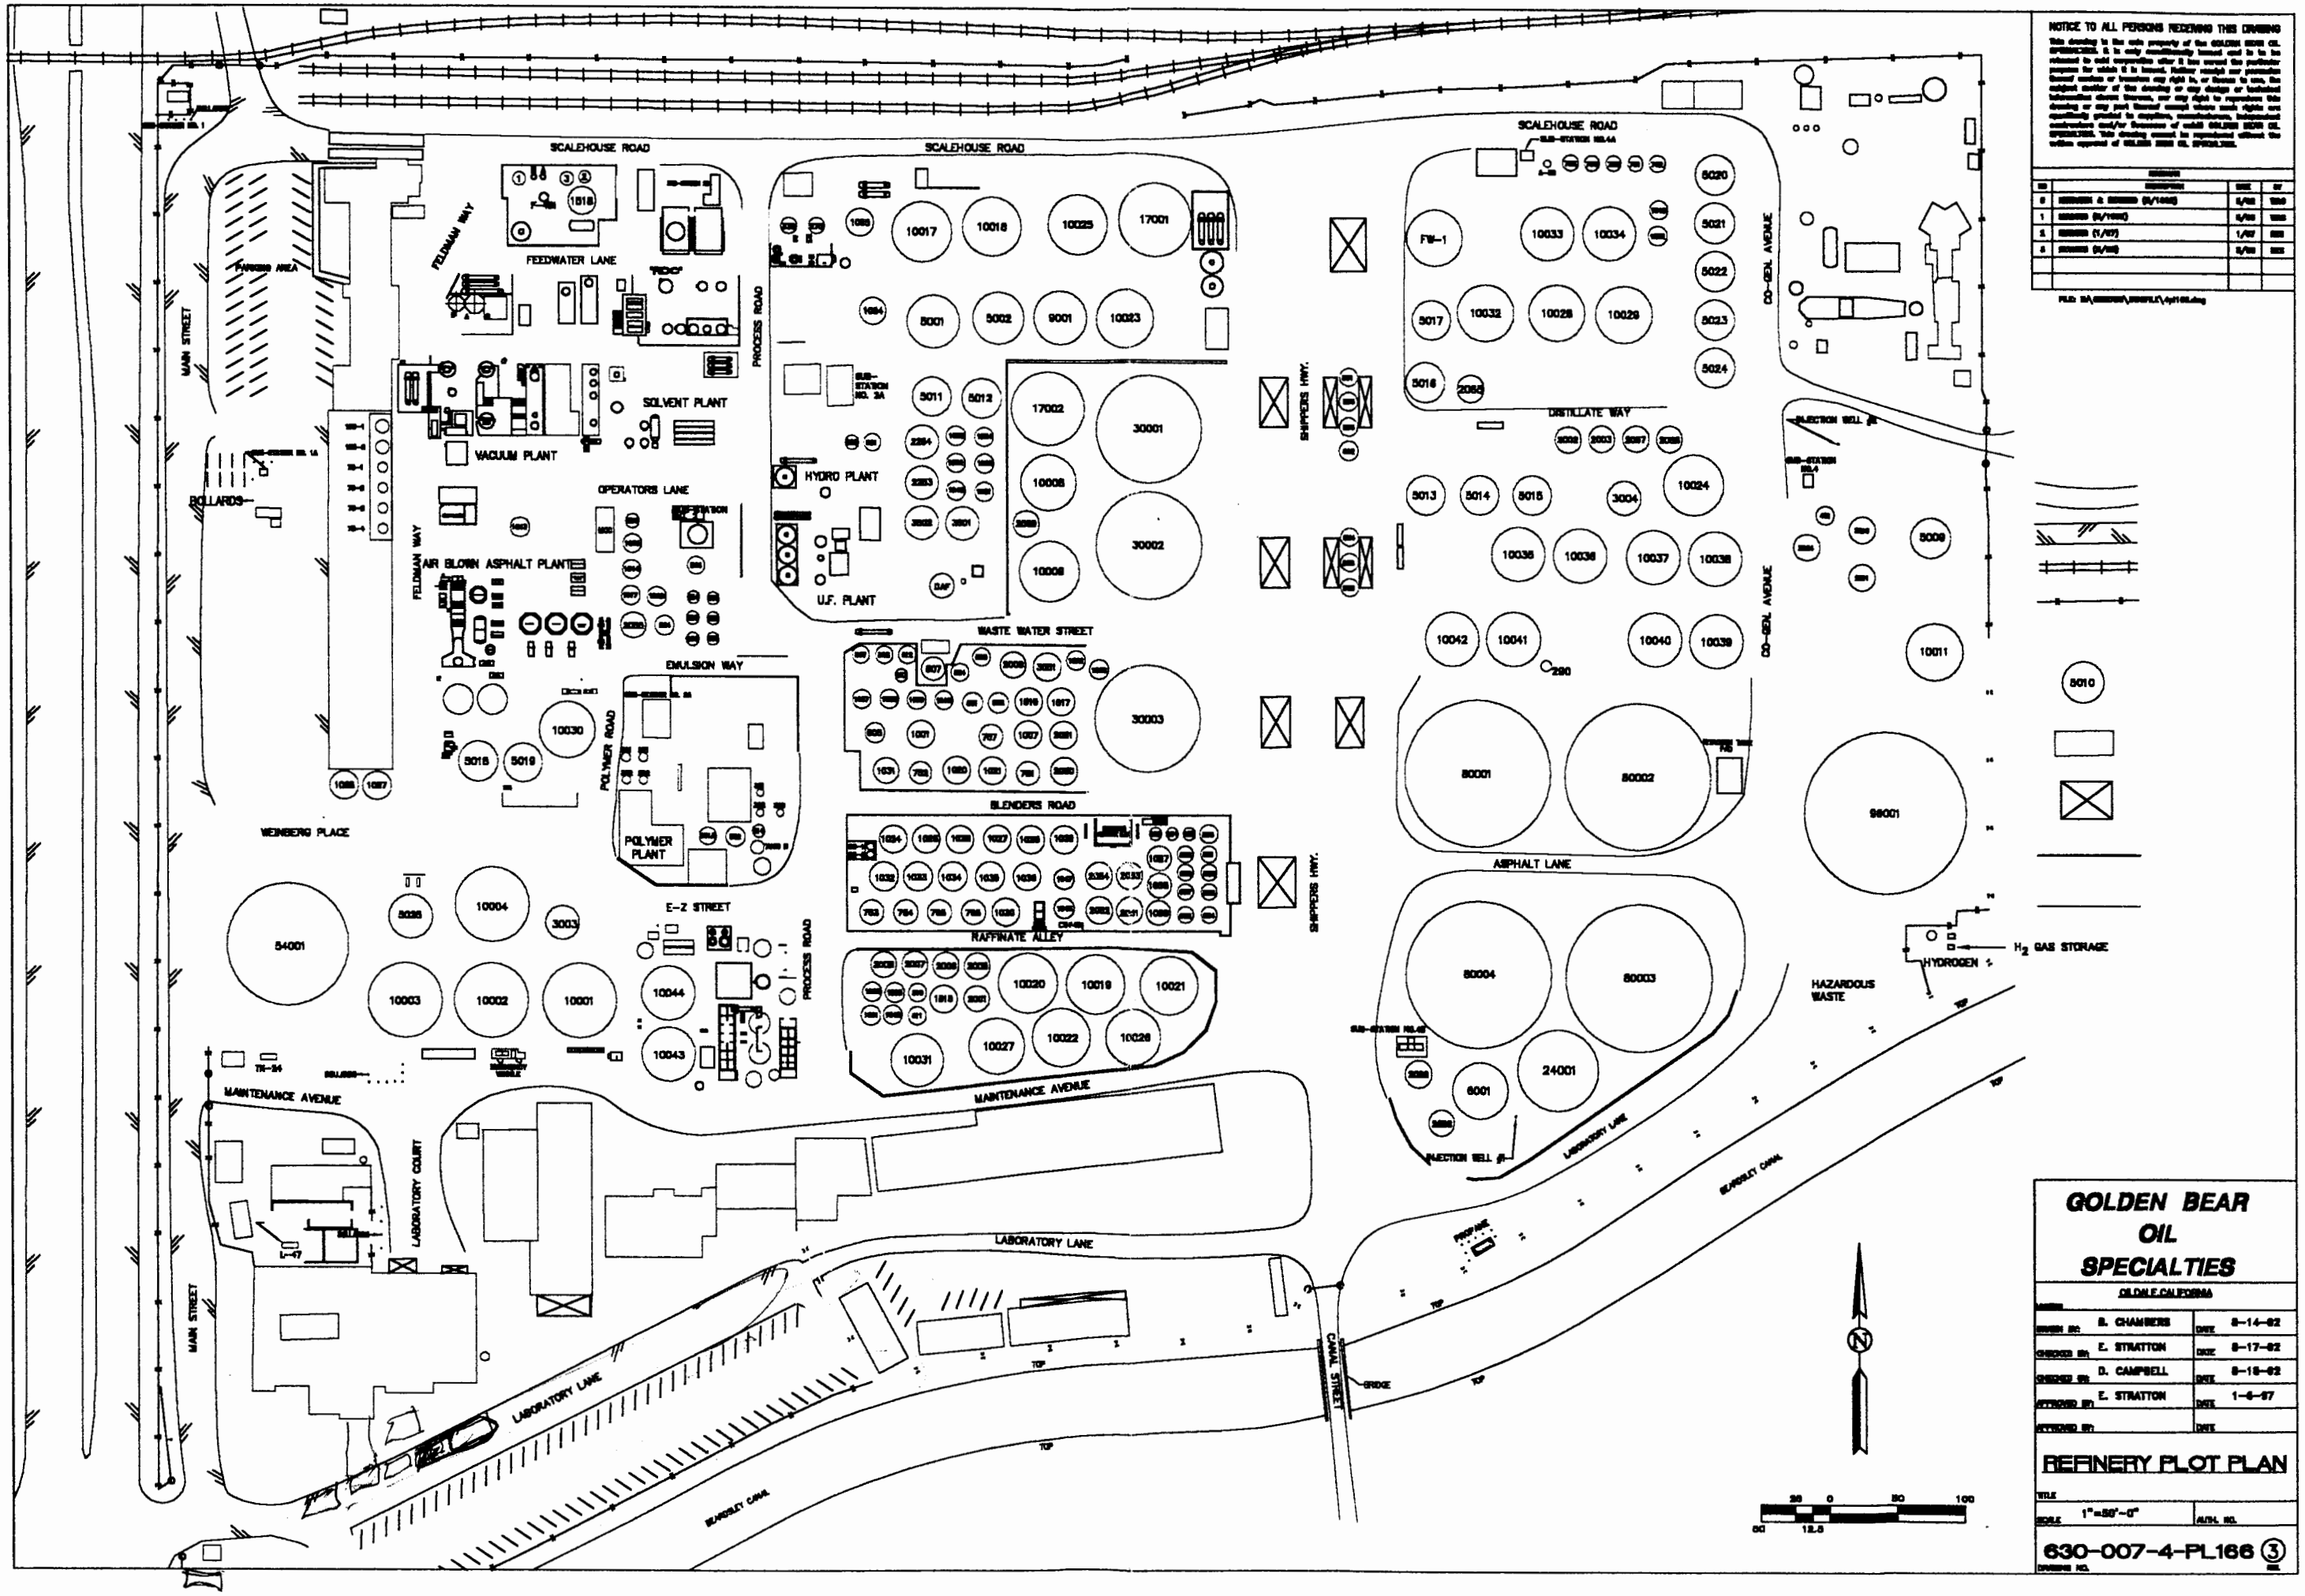

NOTICE TO ALL PERSONS RECEIVING THIS DRAWING

This drawing is the sole property of the GOLDEN BEAR OIL SPECIALTIES. It is only conditionally loaned and is to be returned to said corporation after it has served the particular purpose for which it is loaned. Neither receipt nor possession thereof confers or transfers any right in, or license to use, the subject matter of the drawing or any design or technical information shown thereon, nor any right to reproduce this drawing or any part thereof except where such rights are specifically granted to suppliers, manufacturers, independent contractors and/or licensees of which GOLDEN BEAR OIL SPECIALTIES. This drawing cannot be reproduced without the written approval of GOLDEN BEAR OIL SPECIALTIES.

NO.	DESCRIPTION	DATE	BY
0	[illegible]	[illegible]	[illegible]
1	[illegible]	[illegible]	[illegible]
2	[illegible]	[illegible]	[illegible]
3	[illegible]	[illegible]	[illegible]

FILE: [illegible]

GOLDEN BEAR OIL SPECIALTIES

OILDALE, CALIFORNIA

DRAWN BY:	B. CHAMBERS	DATE	8-14-92
CHECKED BY:	E. STRATTON	DATE	8-17-92
CHECKED BY:	D. CAMPBELL	DATE	8-18-92
APPROVED BY:	E. STRATTON	DATE	1-6-97
APPROVED BY:		DATE	

REFINERY PLOT PLAN

TITLE

SCALE 1"=50'-0" AUTH. NO.

630-007-4-PL166 (3)

DRAWING NO. REV.

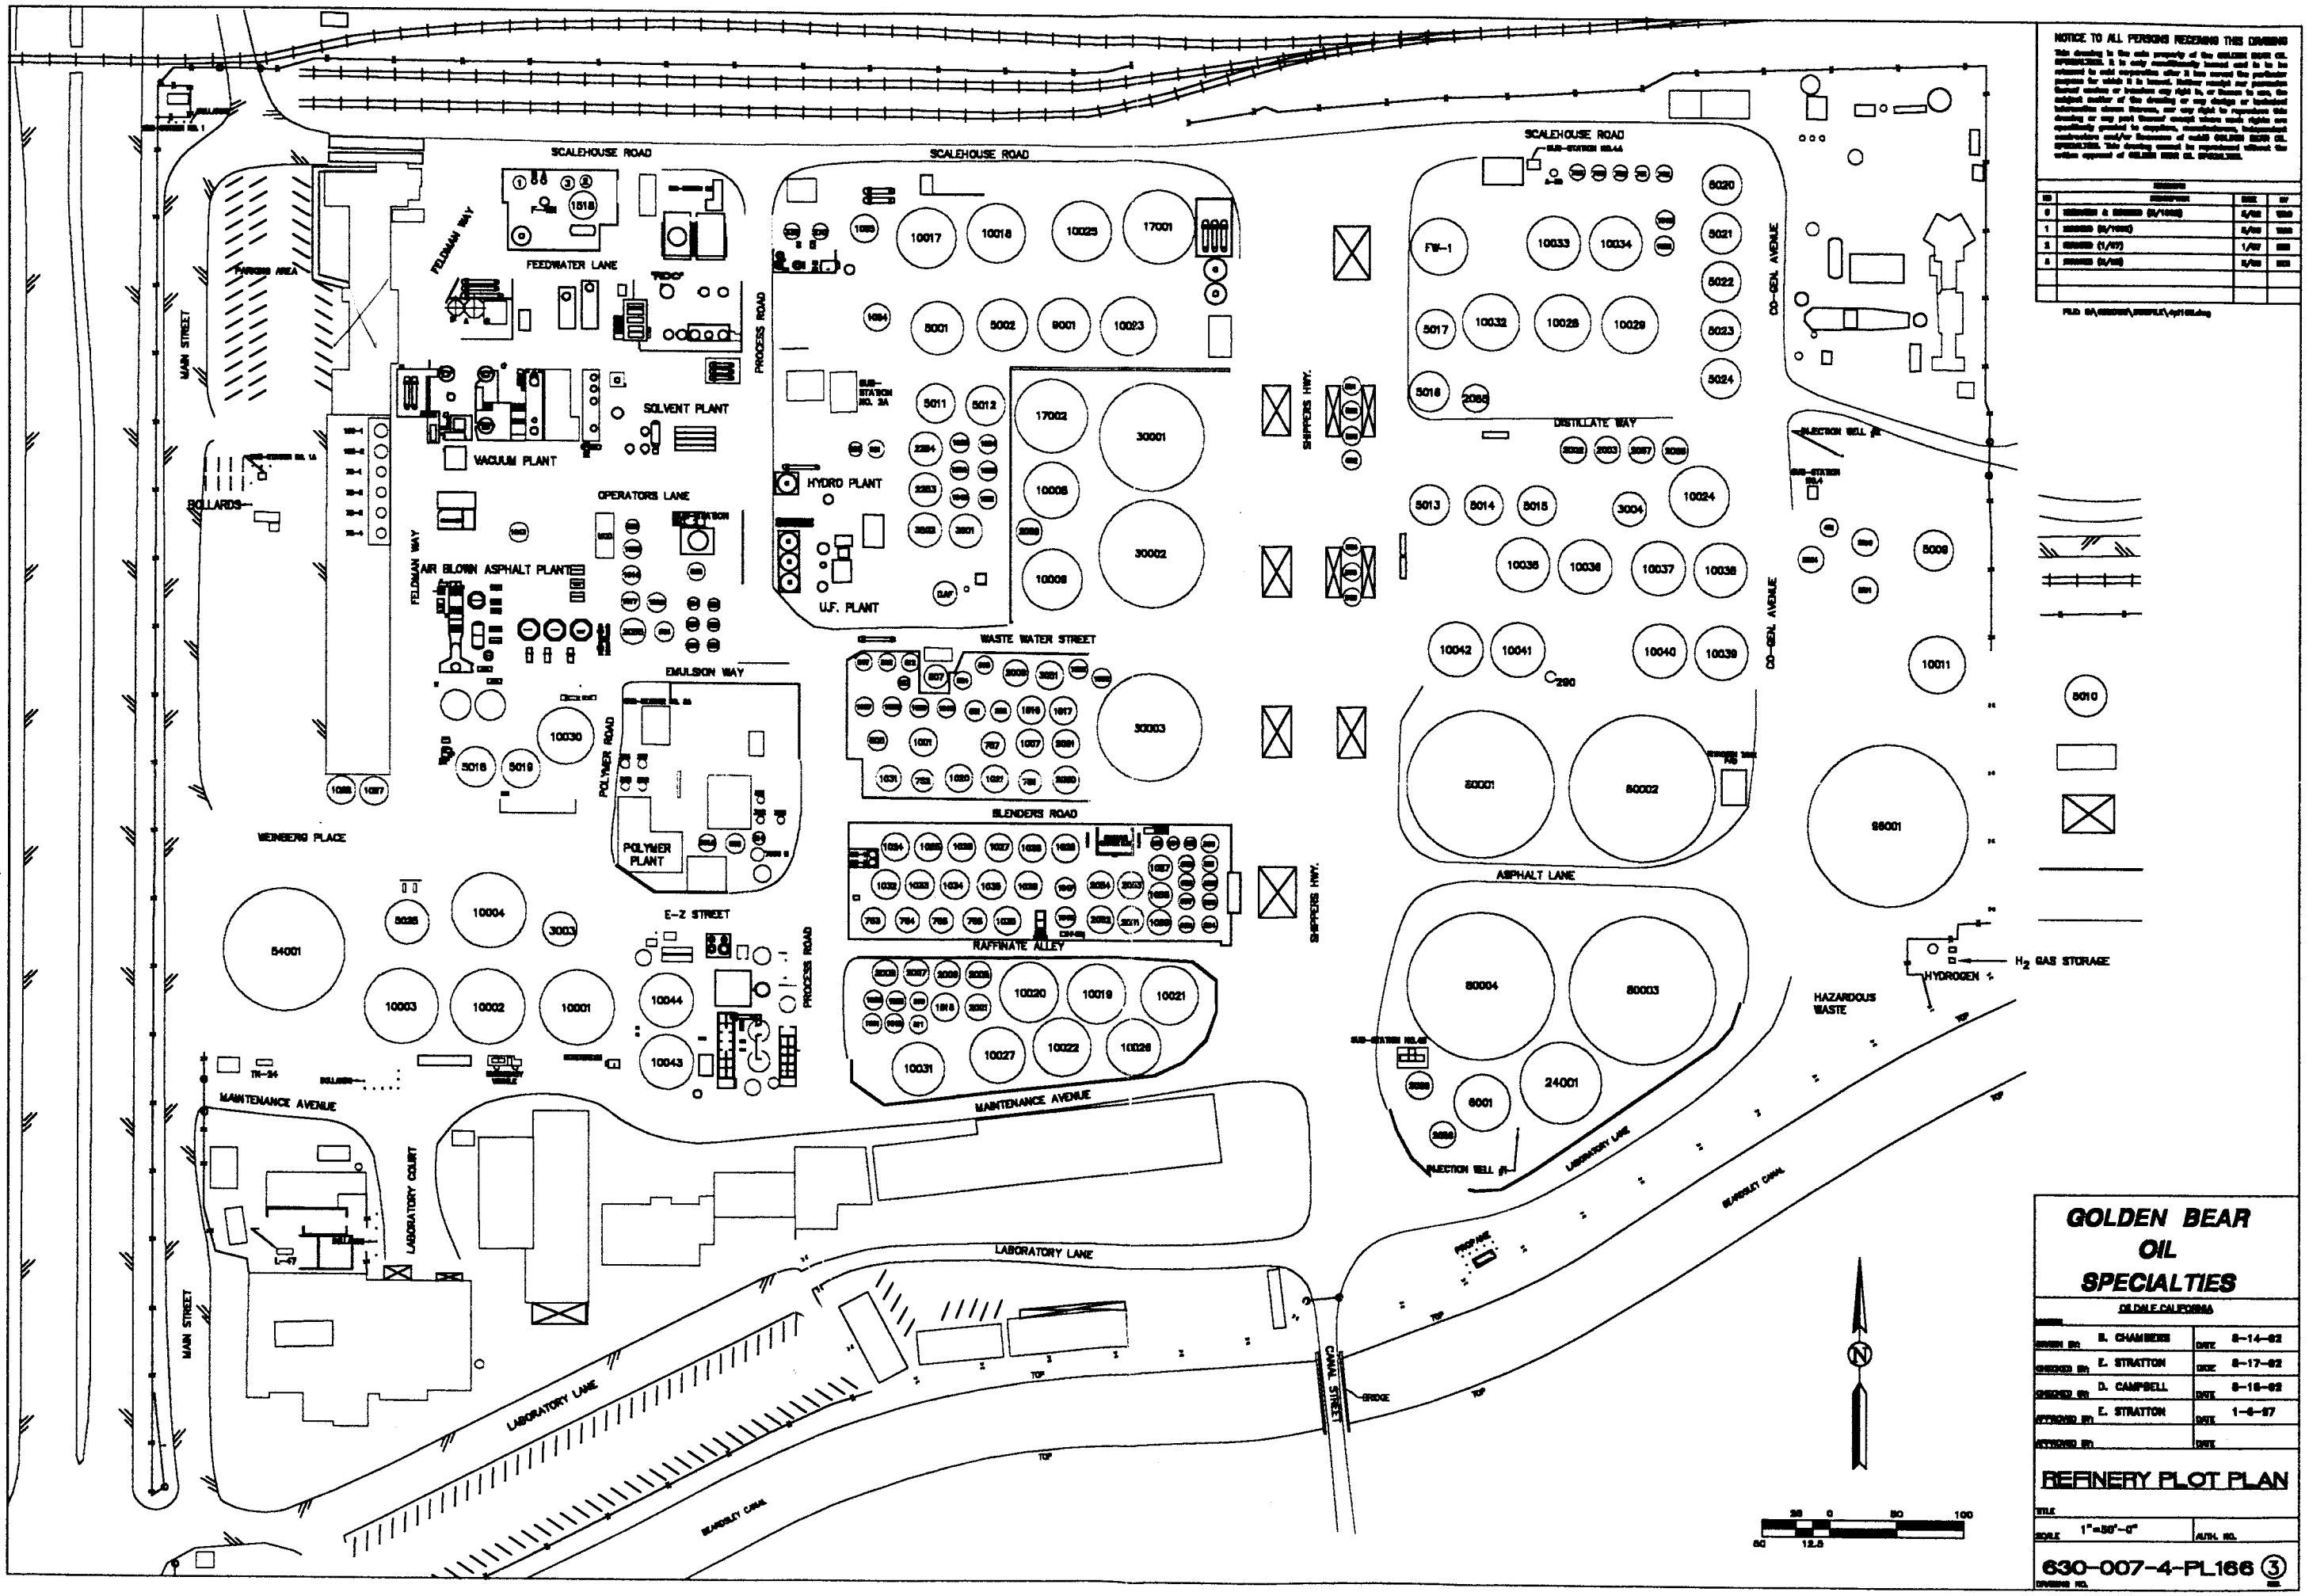

NOTICE TO ALL PERSONS RECEIVING THIS DRAWING

This drawing is the sole property of the GOLDEN BEAR OIL SPECIALTIES. It is only conditionally loaned and is to be returned to said corporation after it has served the particular purpose for which it is loaned. Neither receipt nor possession thereof confers or transfers any right to, or license to use, the subject matter of the drawing or any design or technical information shown thereon, nor any right to reproduce this drawing or any part thereof except where such rights are specifically granted to suppliers, manufacturers, independent contractors and/or licensees of GOLDEN BEAR OIL SPECIALTIES. This drawing cannot be reproduced without the written approval of GOLDEN BEAR OIL SPECIALTIES.

NO	DESCRIPTION	DATE	BY
0	[illegible]	[illegible]	[illegible]
1	[illegible]	[illegible]	[illegible]
2	[illegible]	[illegible]	[illegible]
3	[illegible]	[illegible]	[illegible]

FILE: [illegible]

GOLDEN BEAR OIL SPECIALTIES

OILDALE CALIFORNIA

DRAWN BY:	B. CHAMBERS	DATE	8-14-92
CHECKED BY:	E. STRATTON	DATE	8-17-92
CHECKED BY:	D. CAMPBELL	DATE	8-18-92
APPROVED BY:	E. STRATTON	DATE	1-6-97
APPROVED BY:		DATE	

REFINERY PLOT PLAN

TITLE

SCALE 1"=50'-0" AUTH. NO.

630-007-4-PL166 (3)

DRAWING NO. REV.

HH storage tanks

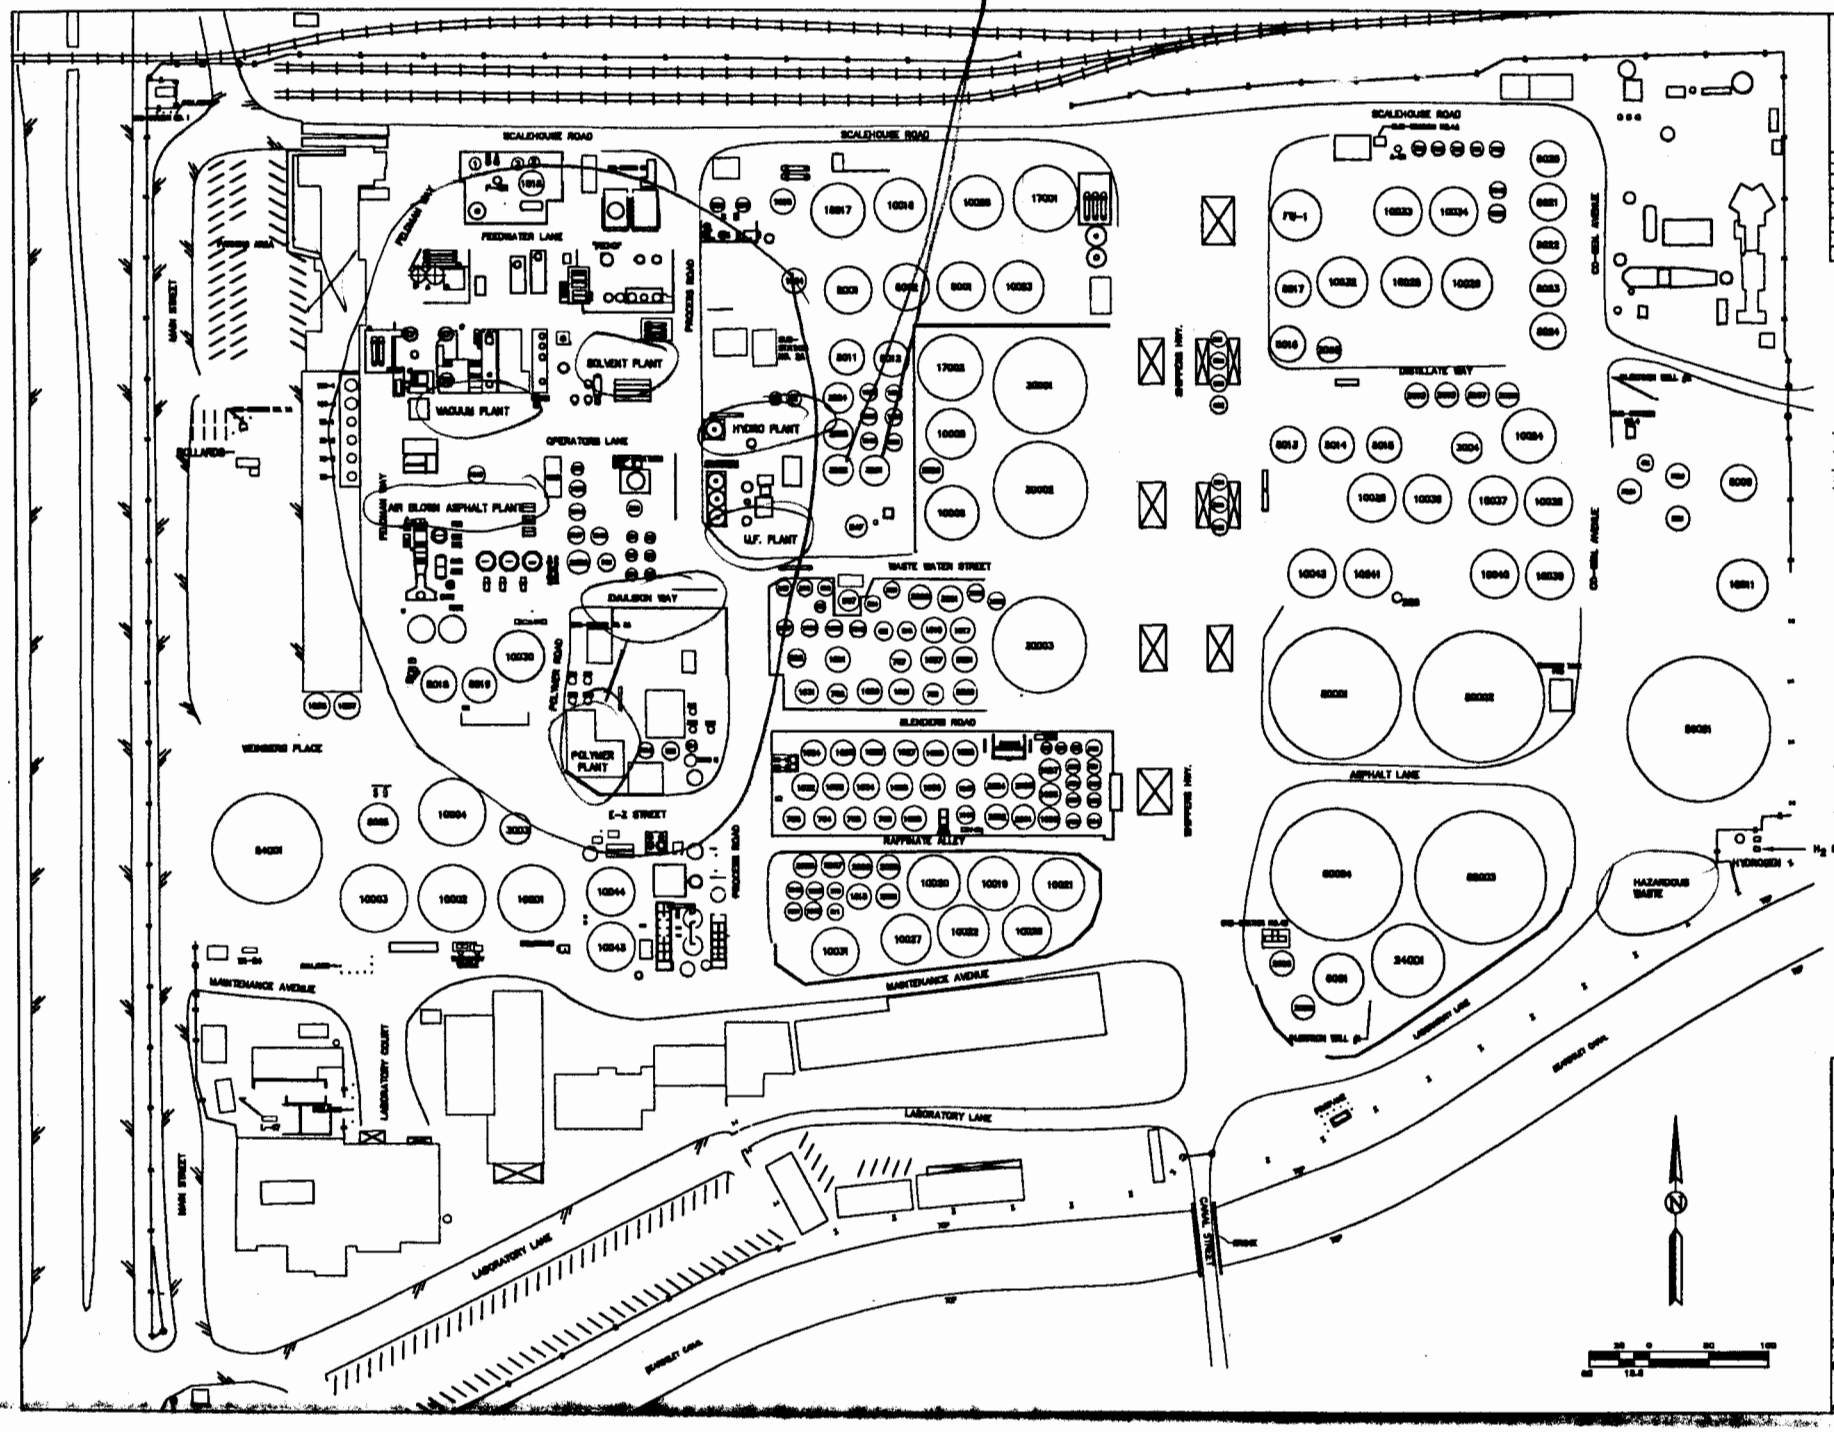

NOTICE TO ALL PERSONS RECEIVING THIS DRAWING



REVISIONS			
NO.	DESCRIPTION	DATE	BY
0	ISSUED & SIGNED (B/W)	8/94	[illegible]
1	ISSUED (B/W)	8/94	[illegible]
2	ISSUED (C/W)	1/97	[illegible]
4	ISSUED (B/W)	8/94	[illegible]

GOLDEN BEAR OIL SPECIALTIES


DRAWN BY	E. CHAMBERS	DATE 8-14-92
DESIGNED BY	E. STRATTON	DATE 8-17-92
REVIEWED BY	D. CAMPBELL	DATE 8-18-92
APPROVED BY	E. STRATTON	DATE 1-4-97
APPROVED BY		DATE

REFINERY PLOT PLAN

TITLE


630-007-4-PL166 (3)

DRAWING NO.