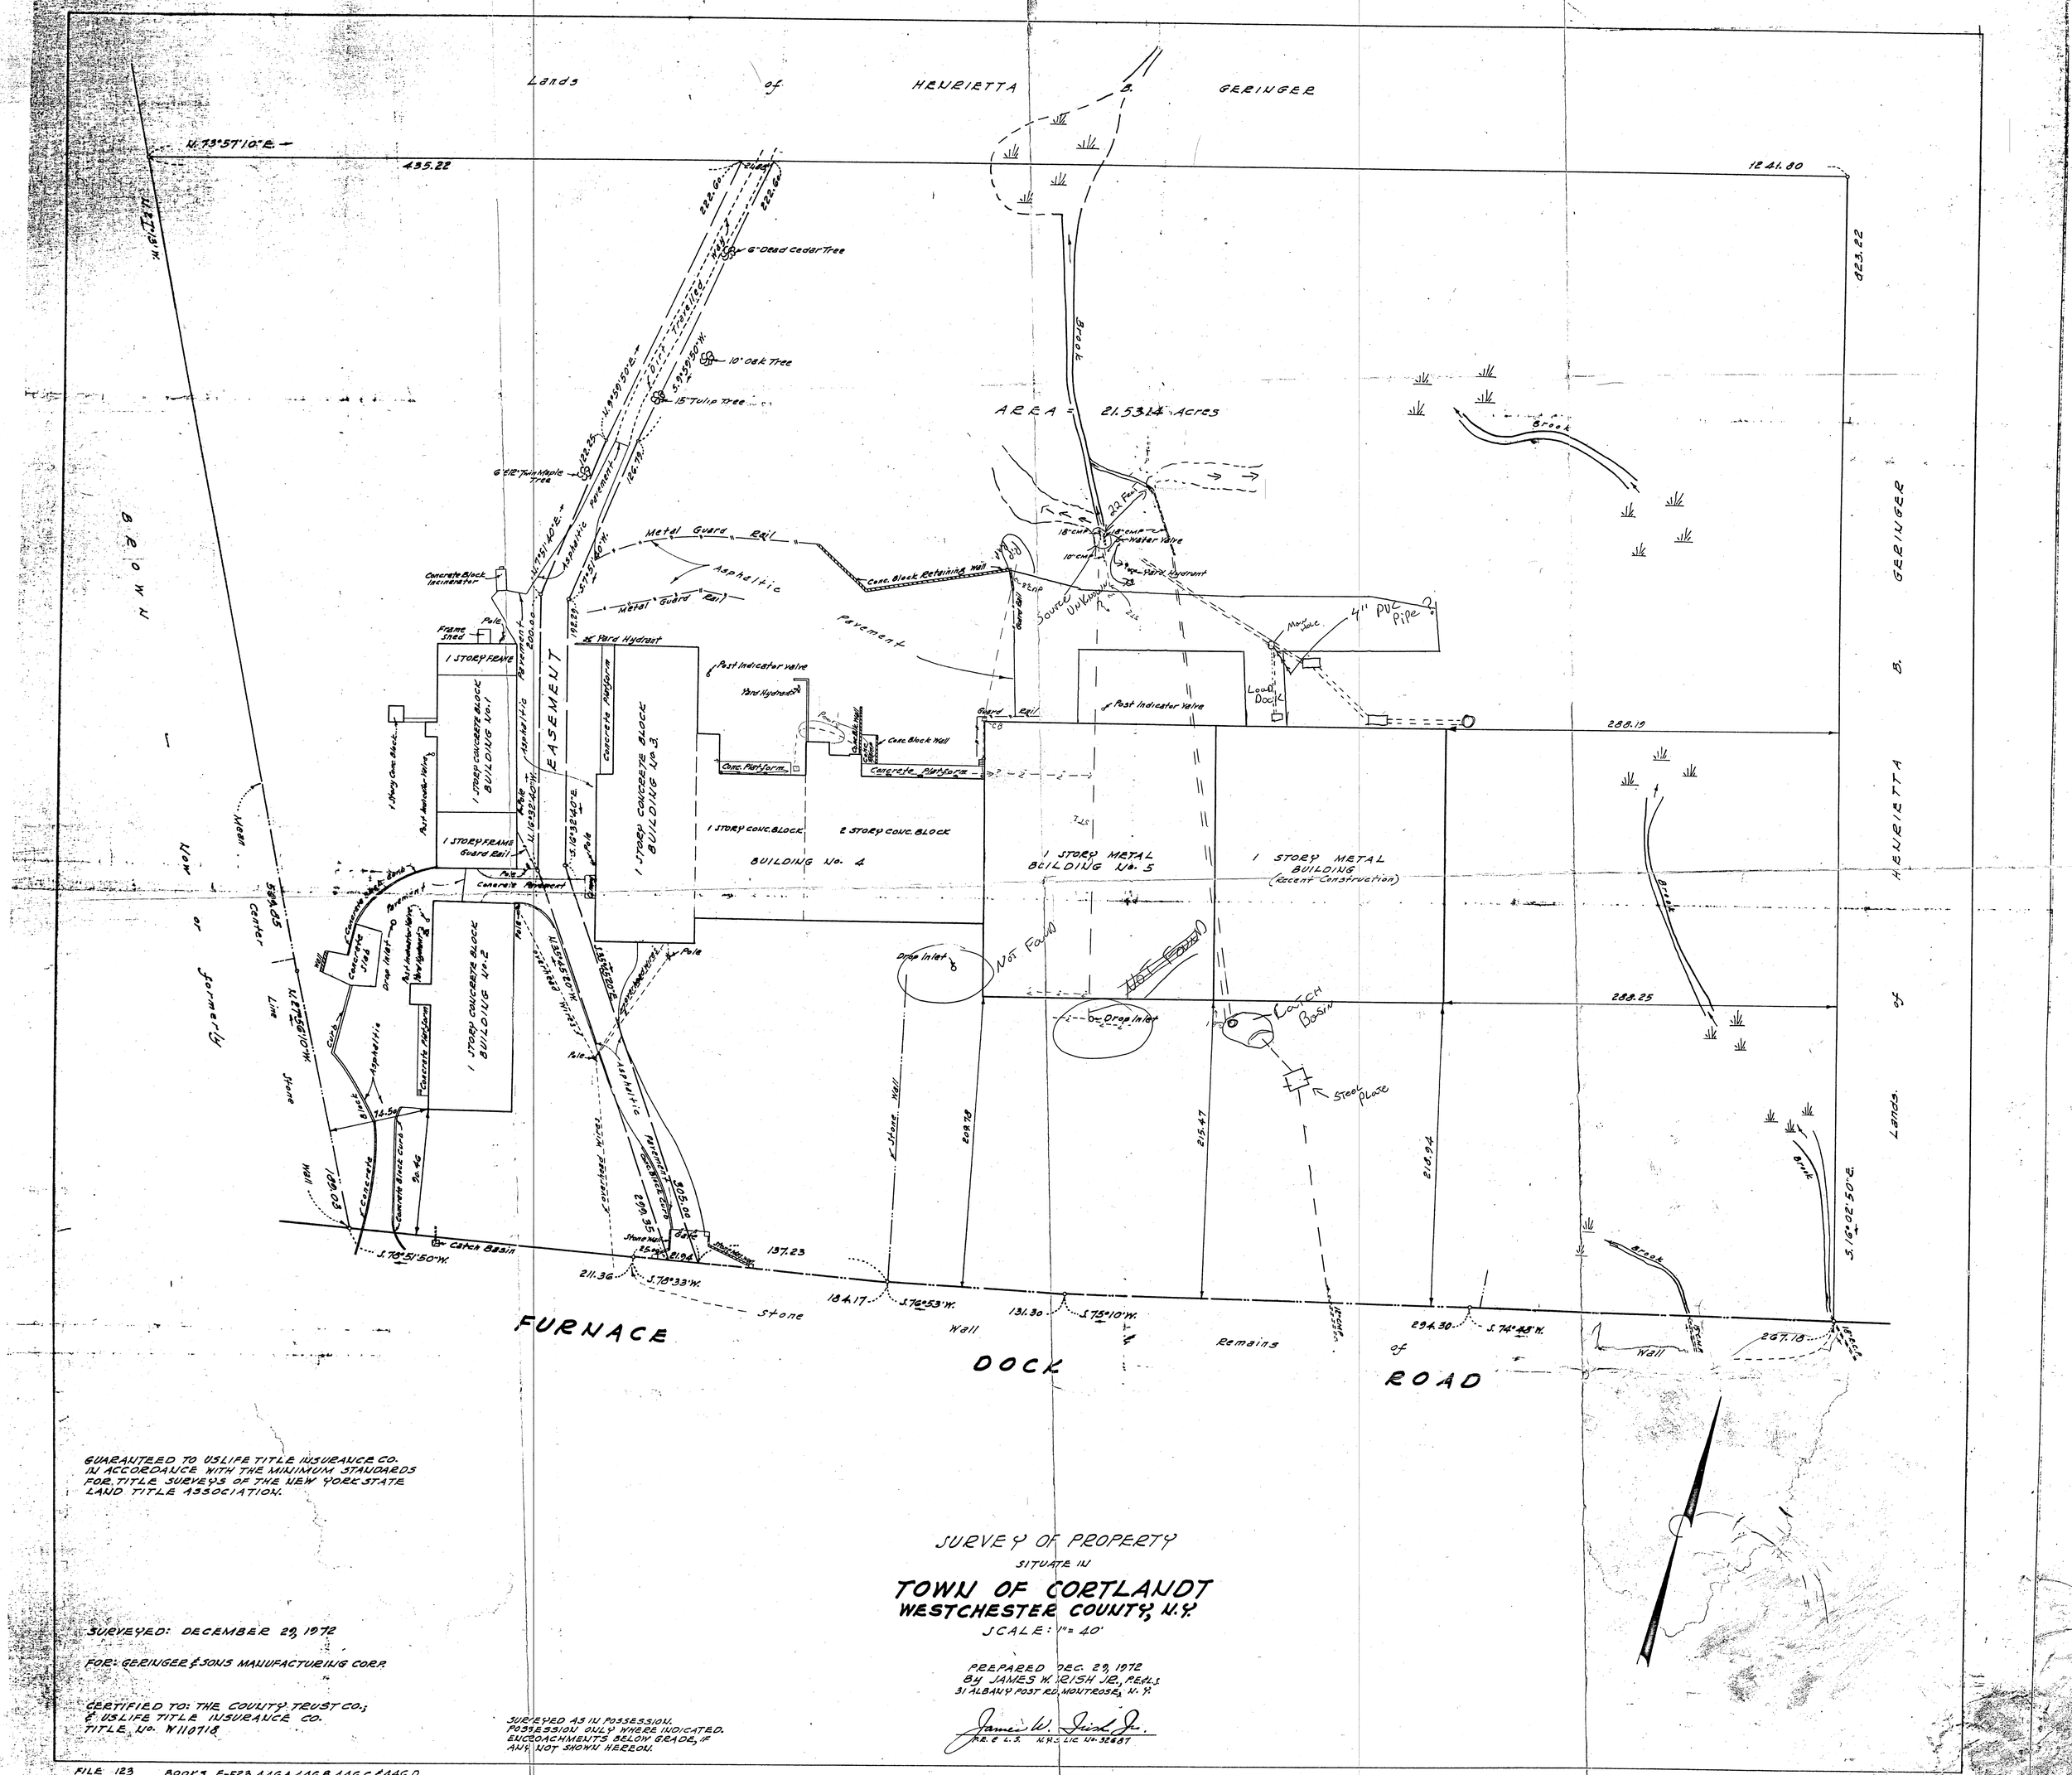

GUARANTEED TO USLIFE TITLE INSURANCE CO. IN ACCORDANCE WITH THE MINIMUM STANDARDS FOR TITLE SURVEYS OF THE NEW YORK STATE LAND TITLE ASSOCIATION.

SURVEYED: DECEMBER 29, 1972

FOR: GERINGER & SONS MANUFACTURING CORP.

CERTIFIED TO: THE COUNTY TRUST CO.; & USLIFE TITLE INSURANCE CO.
TITLE No. W110718

SURVEYED AS IN POSSESSION. POSSESSION ONLY WHERE INDICATED. ENCROACHMENTS BELOW GRADE, IF ANY, NOT SHOWN HEREON.

FILE 123 BOOKS E-523, 44GA, 44GB, 44GC, & 44GD

SURVEY OF PROPERTY

SITUATE IN

TOWN OF CORTLANDT
WESTCHESTER COUNTY, N.Y.

SCALE: 1" = 40'

PREPARED DEC. 29, 1972
BY JAMES W. KRISH JR., P.E.&L.S.
31 ALBANY POST RD. MONTROSE, N.Y.

James W. Krish Jr.
P.E. & L.S. N.Y.S. LIC. No. 32687

BCLP00017