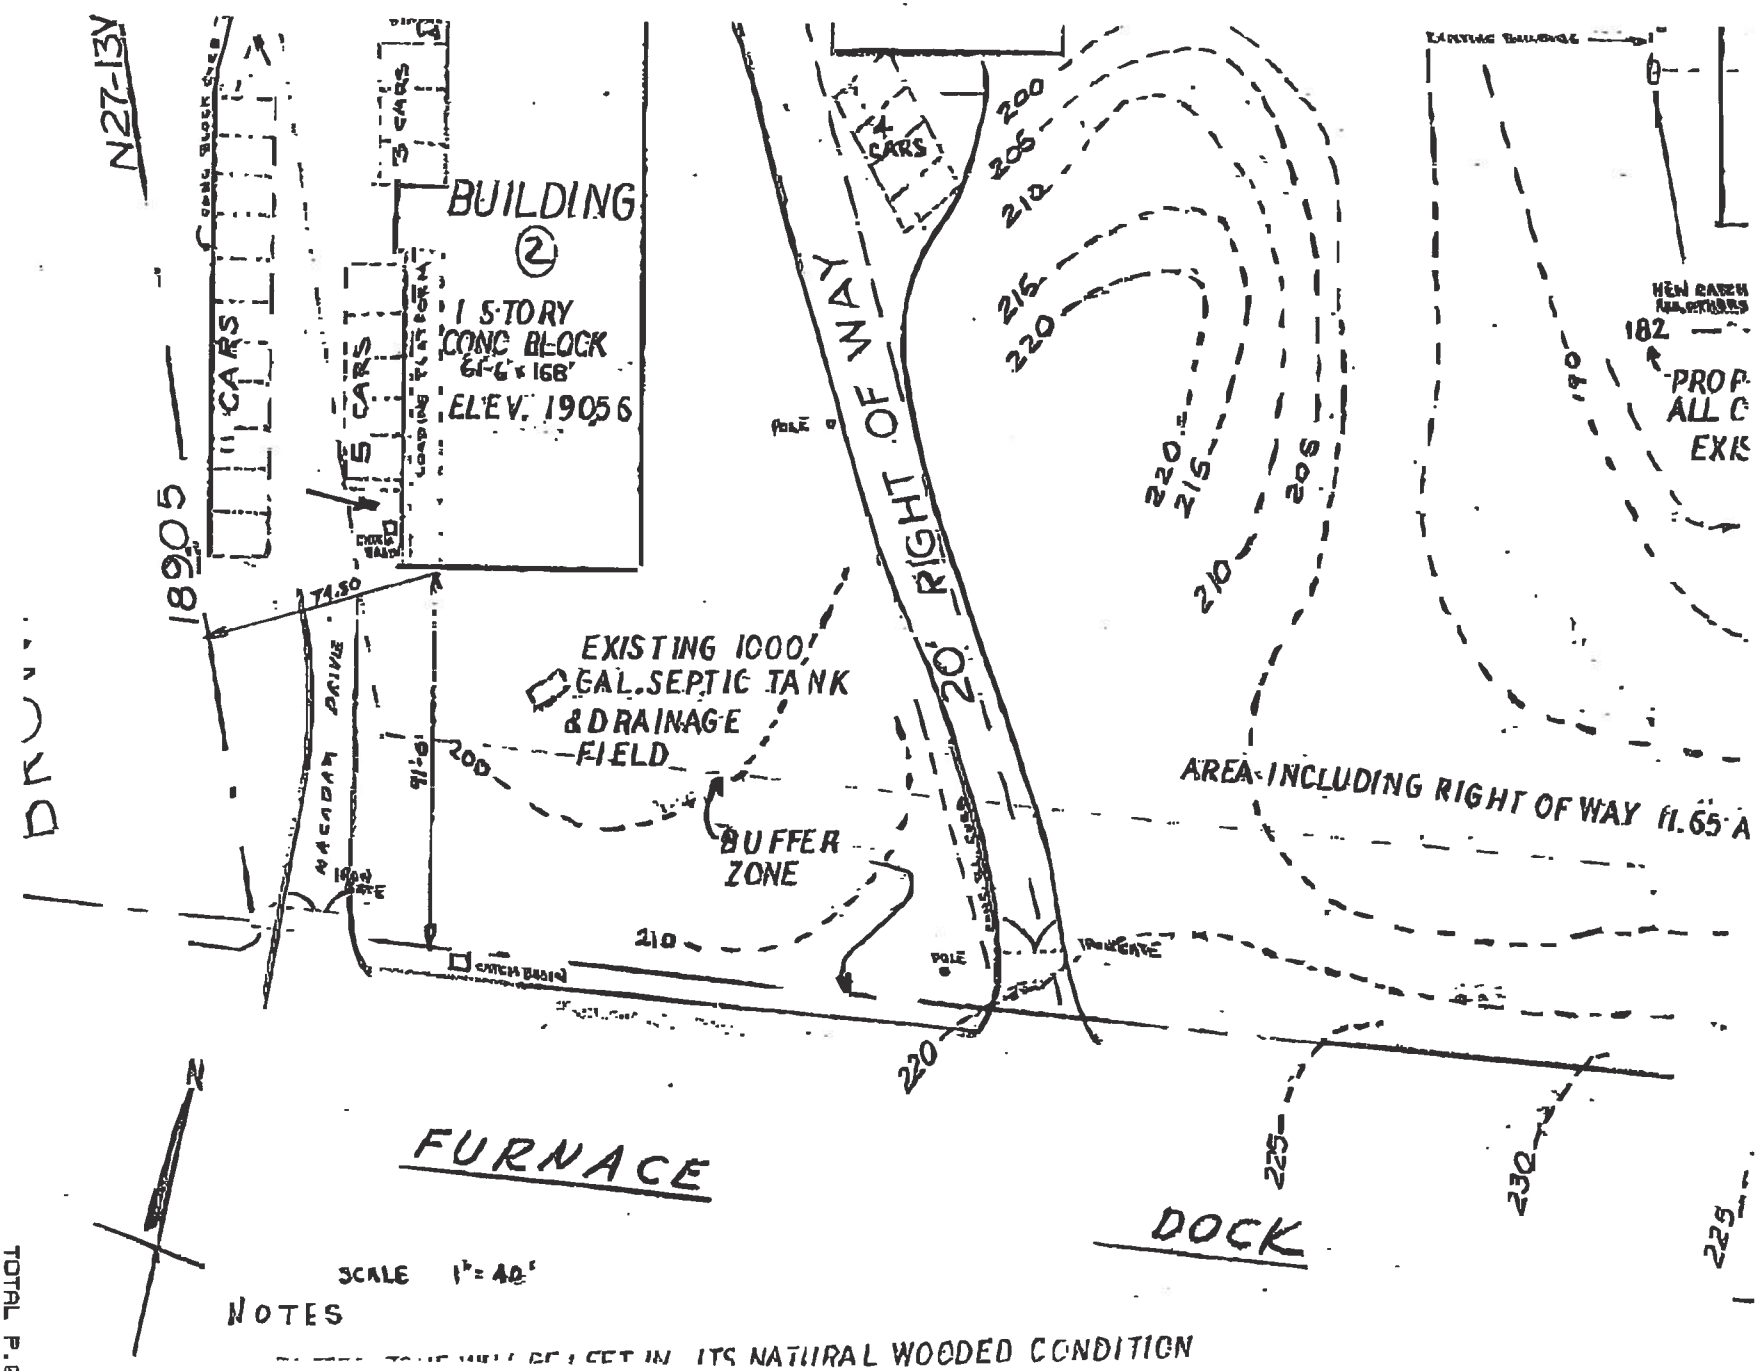

From 1967 approved site plan.

TOTAL P.02

BCLP01714