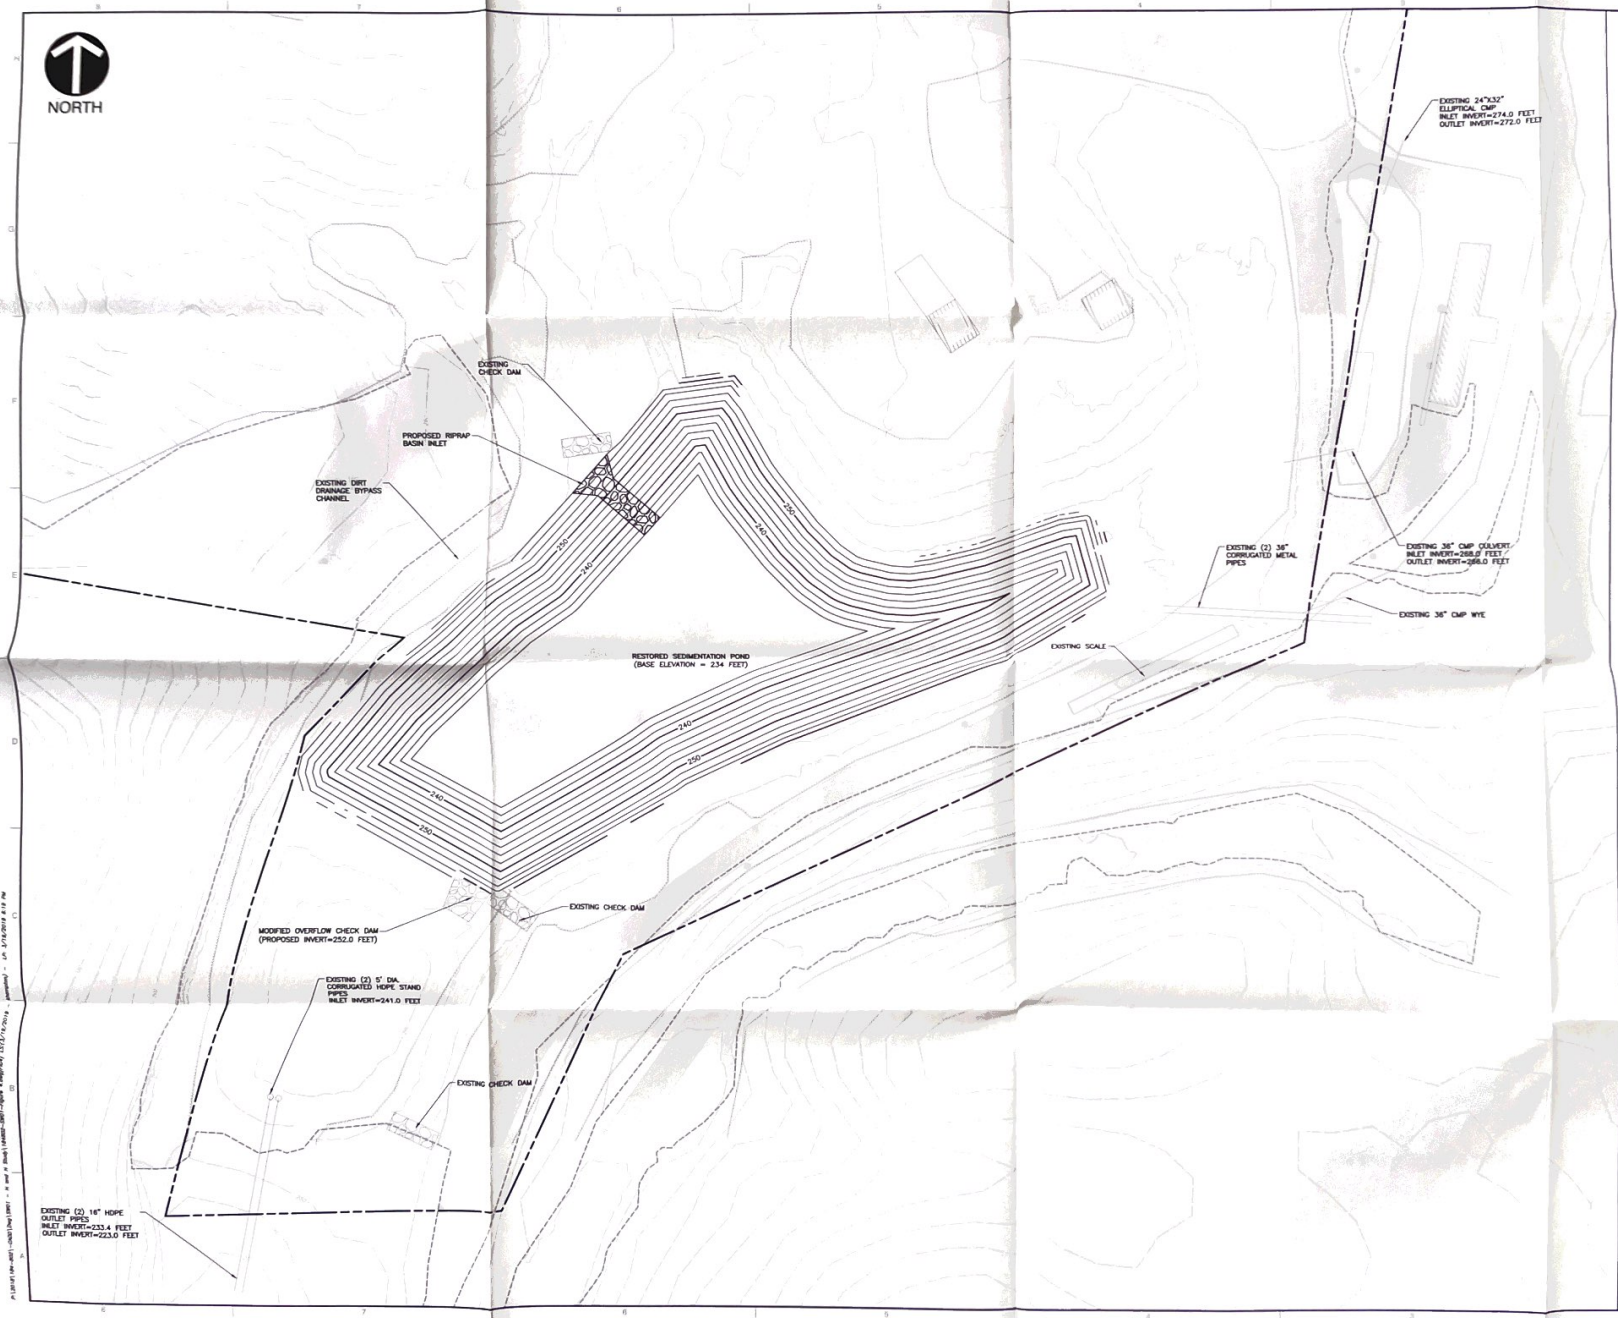

LEGEND

- EXISTING MAJOR CONTOUR
- EXISTING MINOR CONTOUR
- LIMIT OF AERIAL SURVEY
- EXISTING UTILITY POLE
- EXISTING UNPAVED ROAD
- EXISTING PAVED ROAD
- EXISTING RIP RAP
- EXISTING TREE LINE
- EXISTING LEASE BOUNDARY
- EXISTING CELL LIMIT
- EXISTING BUILDING
- EXISTING STORMWATER PIPE
- PROPOSED MAJOR CONTOUR
- PROPOSED MINOR CONTOUR
- PROPOSED RIP RAP

REFERENCE

1. REFER TO FIGURE 1 FOR GENERAL REFERENCE NOTES.

SCALE IN FEET
0 50 100

AMY J. KNIGHT
INGENIERO LICENCIADO
PUERTO RICO
31/MAR/19

REVISION RECORD

NO.	DATE	DESCRIPTION

Engineers & Consultants, LLC
31 BELLOWS ROAD - RAYNHAM, MA 02767
PH: 774.501.2176 · 866.312.2024 · FAX: 774.501.2669

HYDROLOGIC AND HYDRAULIC STUDY
PEÑUELAS VALLEY LANDFILL
PEÑUELAS, PUERTO RICO
PEÑUELAS VALLEY LANDFILL, LLC.

POND CAPACITY MODIFICATION

DATE	MARCH 2019
DRAWN BY:	EPM
DWG SCALE	1" = 50'
CHECKED BY:	DJD
PROJECT NO.	1801
APPROVED BY:	AJK

DRAWING NO.
Figure 4
SHEET 4 OF 7