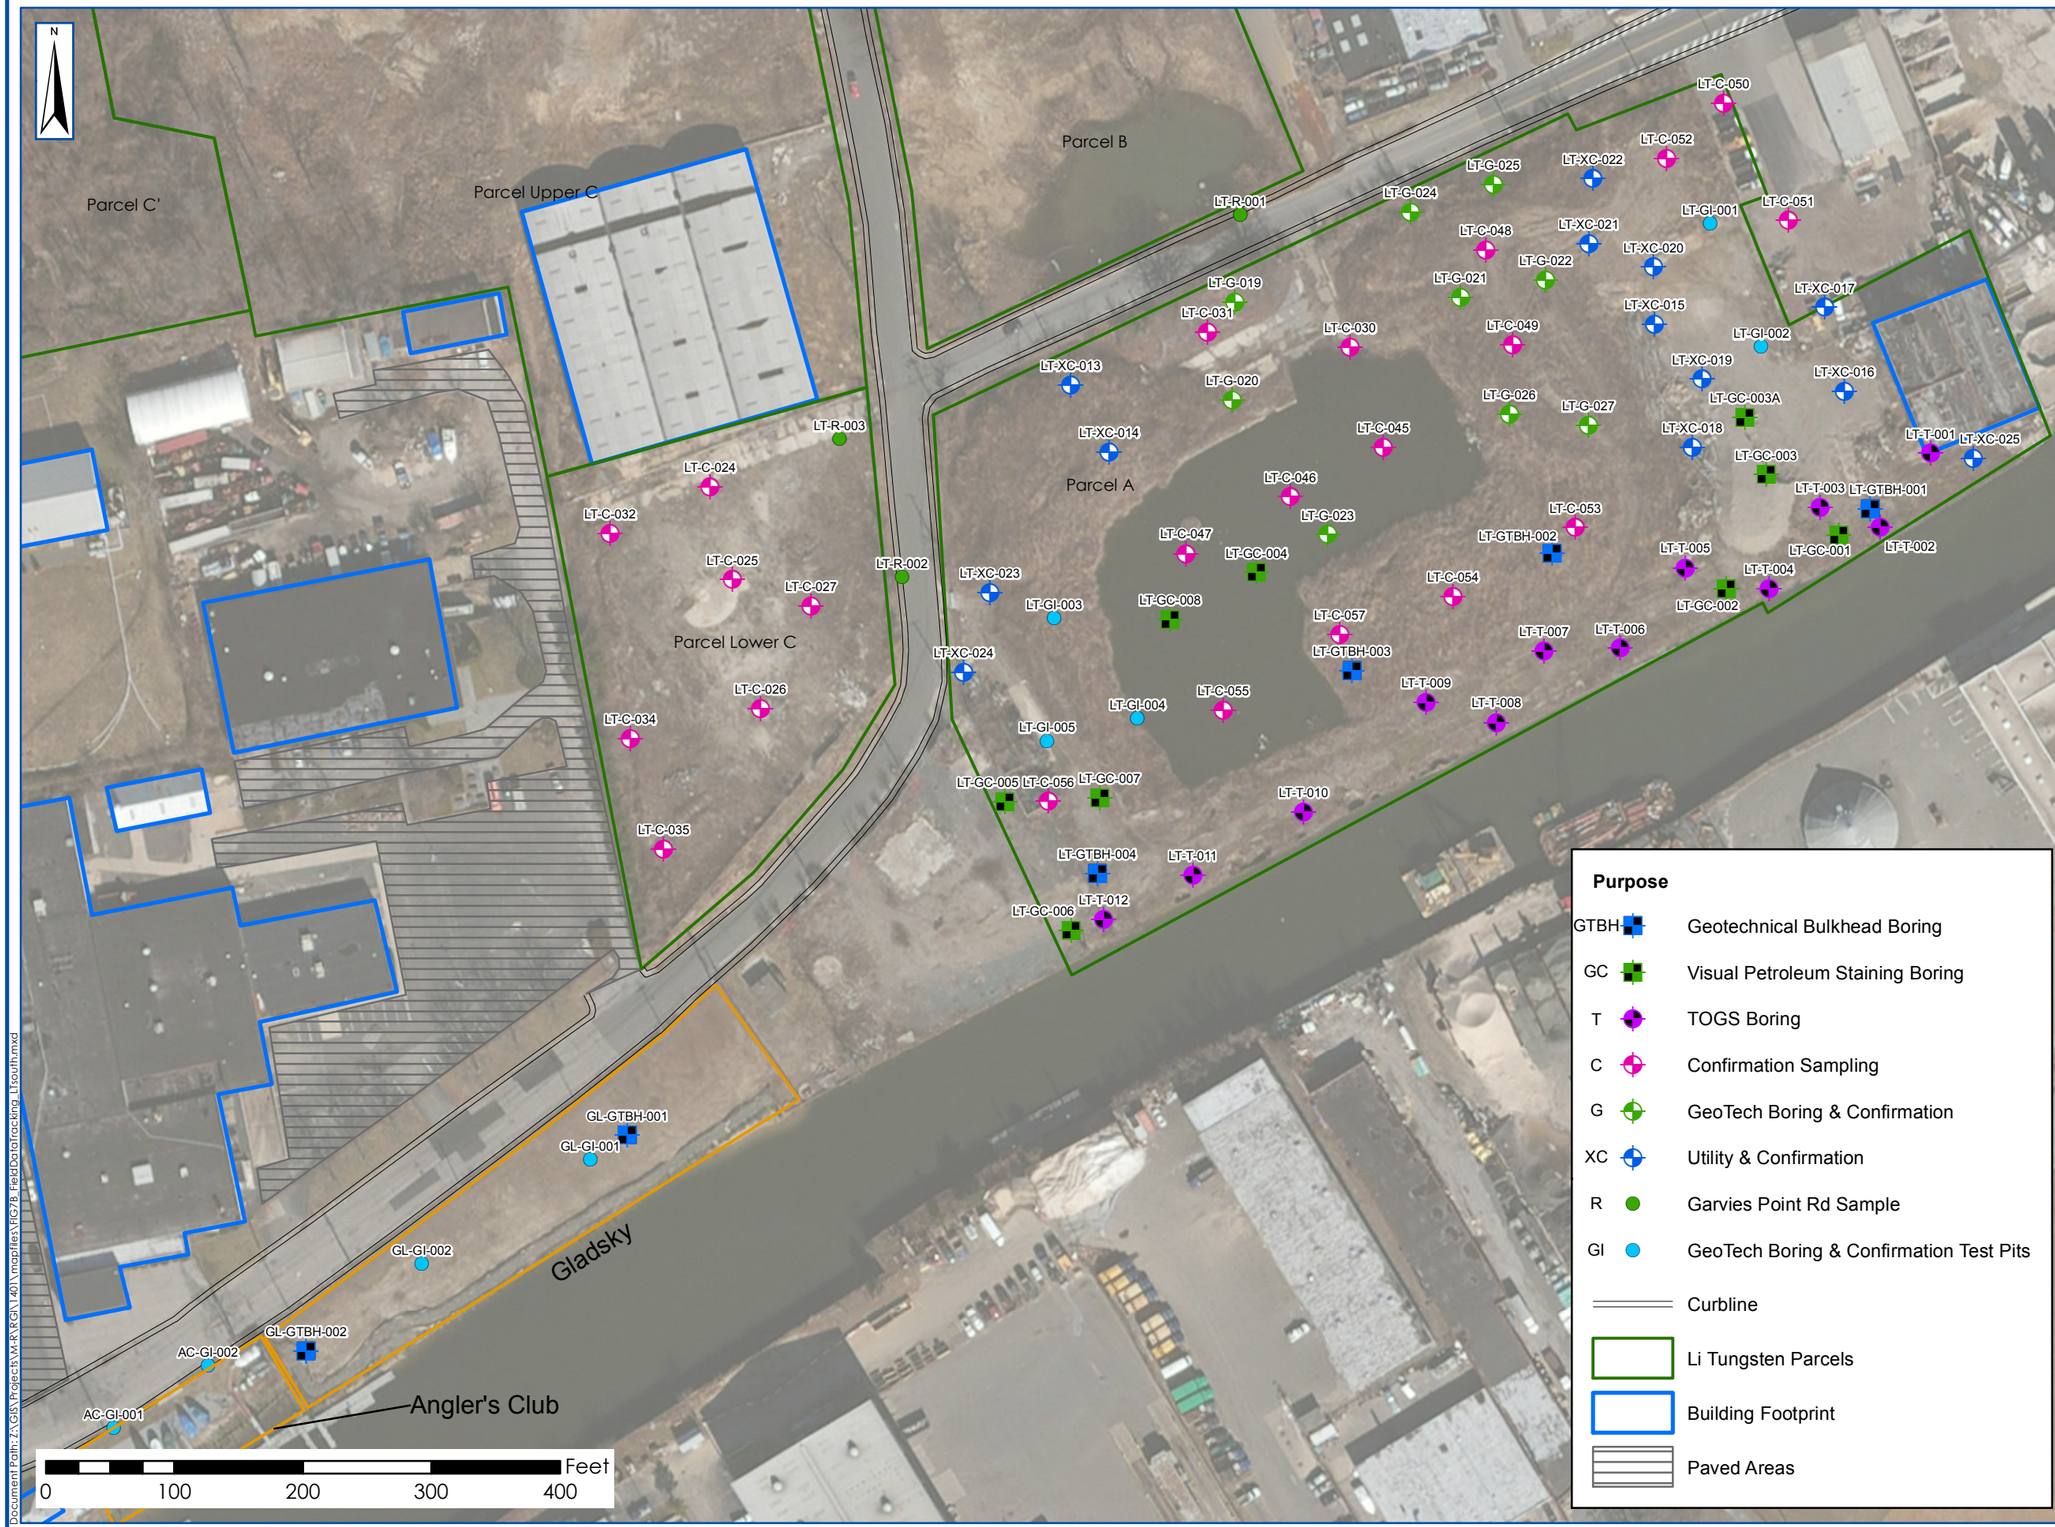

Document Path: Z:\GIS\Projects\M-R\RGI\1401\mapfiles\Fig7B_FieldDataTracking_Lisouth.mxd

PWGC
Strategic Environmental and Engineering Solutions

P.W. GROSSER CONSULTING, INC.

630 Johnson Avenue. • Suite 7
Bohemia • NY • 11716-2618
Phone: (631) 589-6353 • Fax: (631) 589-8705
E-mail: INFO@PWGROSSER.COM

UNAUTHORIZED ALTERATION OR ADDITION TO THIS DRAWING AND RELATED DOCUMENTS IS A VIOLATION OF SEC. 7209 OF THE N.Y.S. EDUCATION LAW

DRAWING PREPARED FOR:

REVISION	DATE	INITIAL	COMMENTS

DRAWING INFORMATION:

Project:	RGI1401	Designed by:	AJR
Date:	04/16/2014	Drawn by:	JCG
Scale:	AS SHOWN	Approved by:	DE

LI TUNGSTEN SITE PLAN (SOUTH)

GLEN ISLE

FIGURE NO: 7B

SHEET: