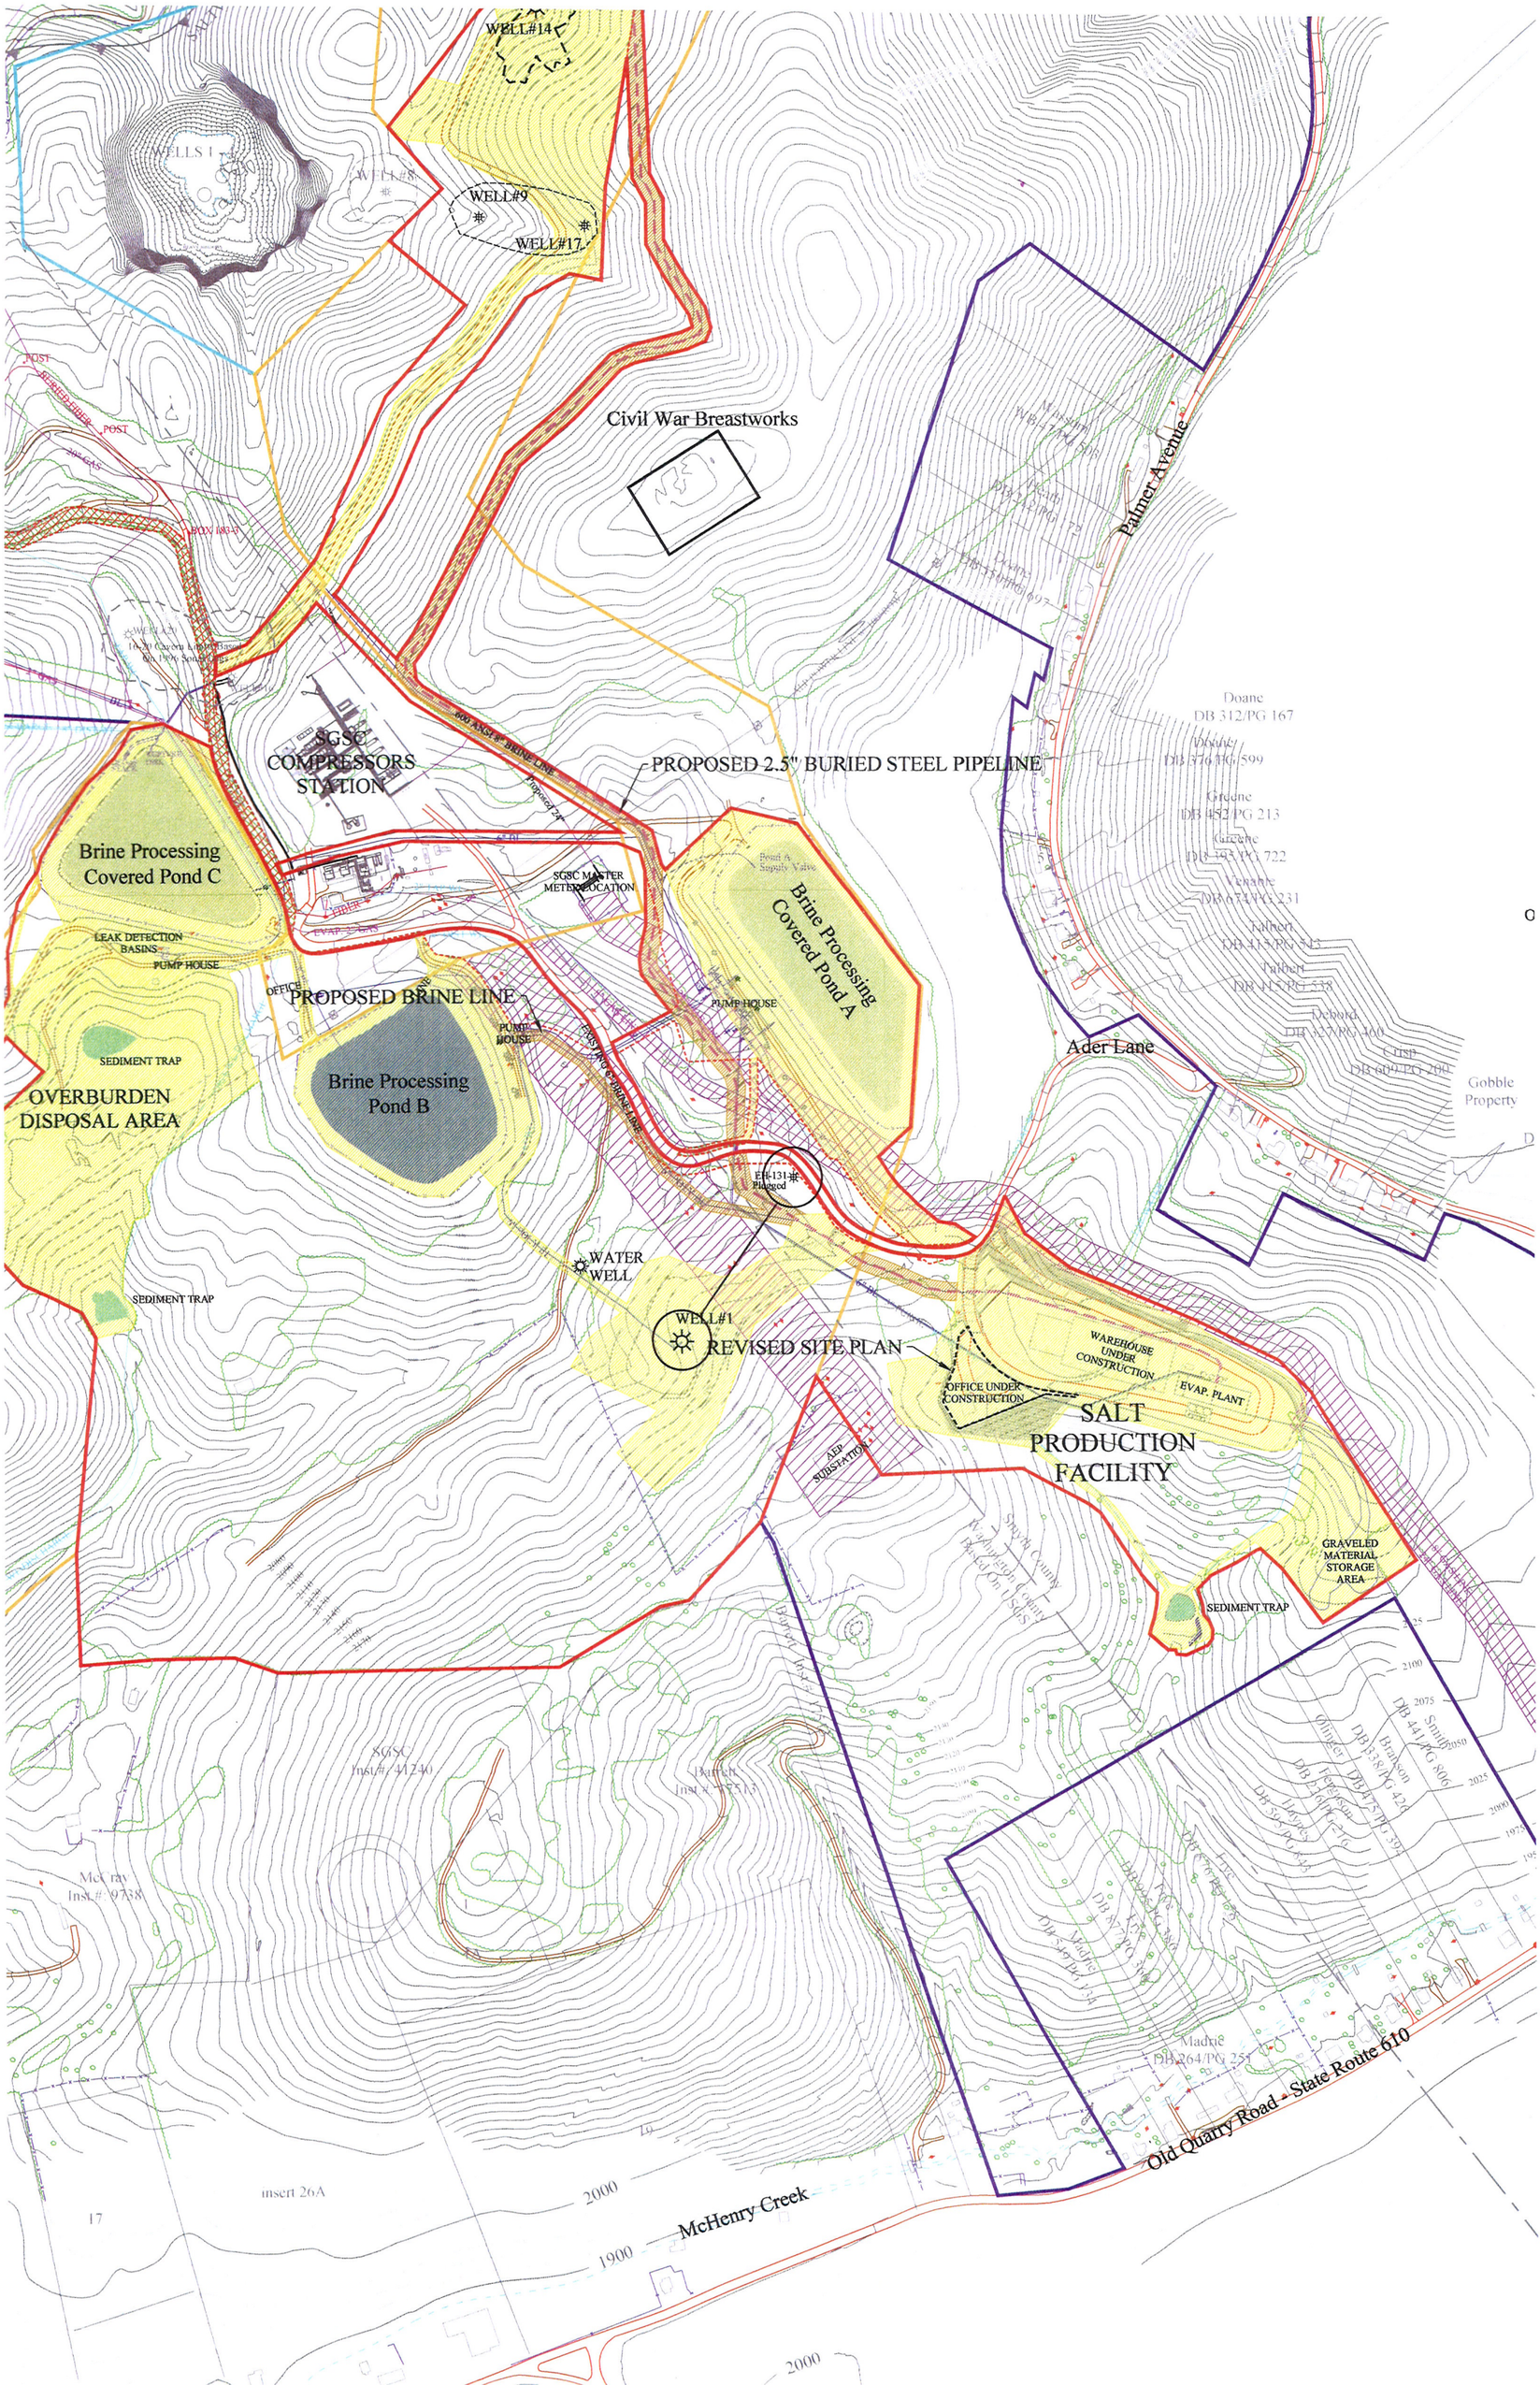
WELL#14
WELLS 1
WELL#8
WELL#9
WELL#17
Civil War Breastworks
Palmer Avenue
SGSC COMPRESSORS STATION
PROPOSED 2.5" BURIED STEEL PIPELINE
Brine Processing Covered Pond C
SGSC MASTER METER LOCATION
Brine Processing Covered Pond A
LEAK DETECTION BASINS
PUMP HOUSE
OFFICE
PROPOSED BRINE LINE
PUMP HOUSE
PUMP HOUSE
SEDIMENT TRAP
OVERBURDEN DISPOSAL AREA
Brine Processing Pond B
Ader Lane
Gobble Property
WATER WELL
SEDIMENT TRAP
WELL#1
REVISED SITE PLAN
WAREHOUSE UNDER CONSTRUCTION
OFFICE UNDER CONSTRUCTION
EVAP. PLANT
SALT PRODUCTION FACILITY
GRAVELED MATERIAL STORAGE AREA
SEDIMENT TRAP
Old Quarry Road - State Route 610
McHenry Creek
2000
1900
2000