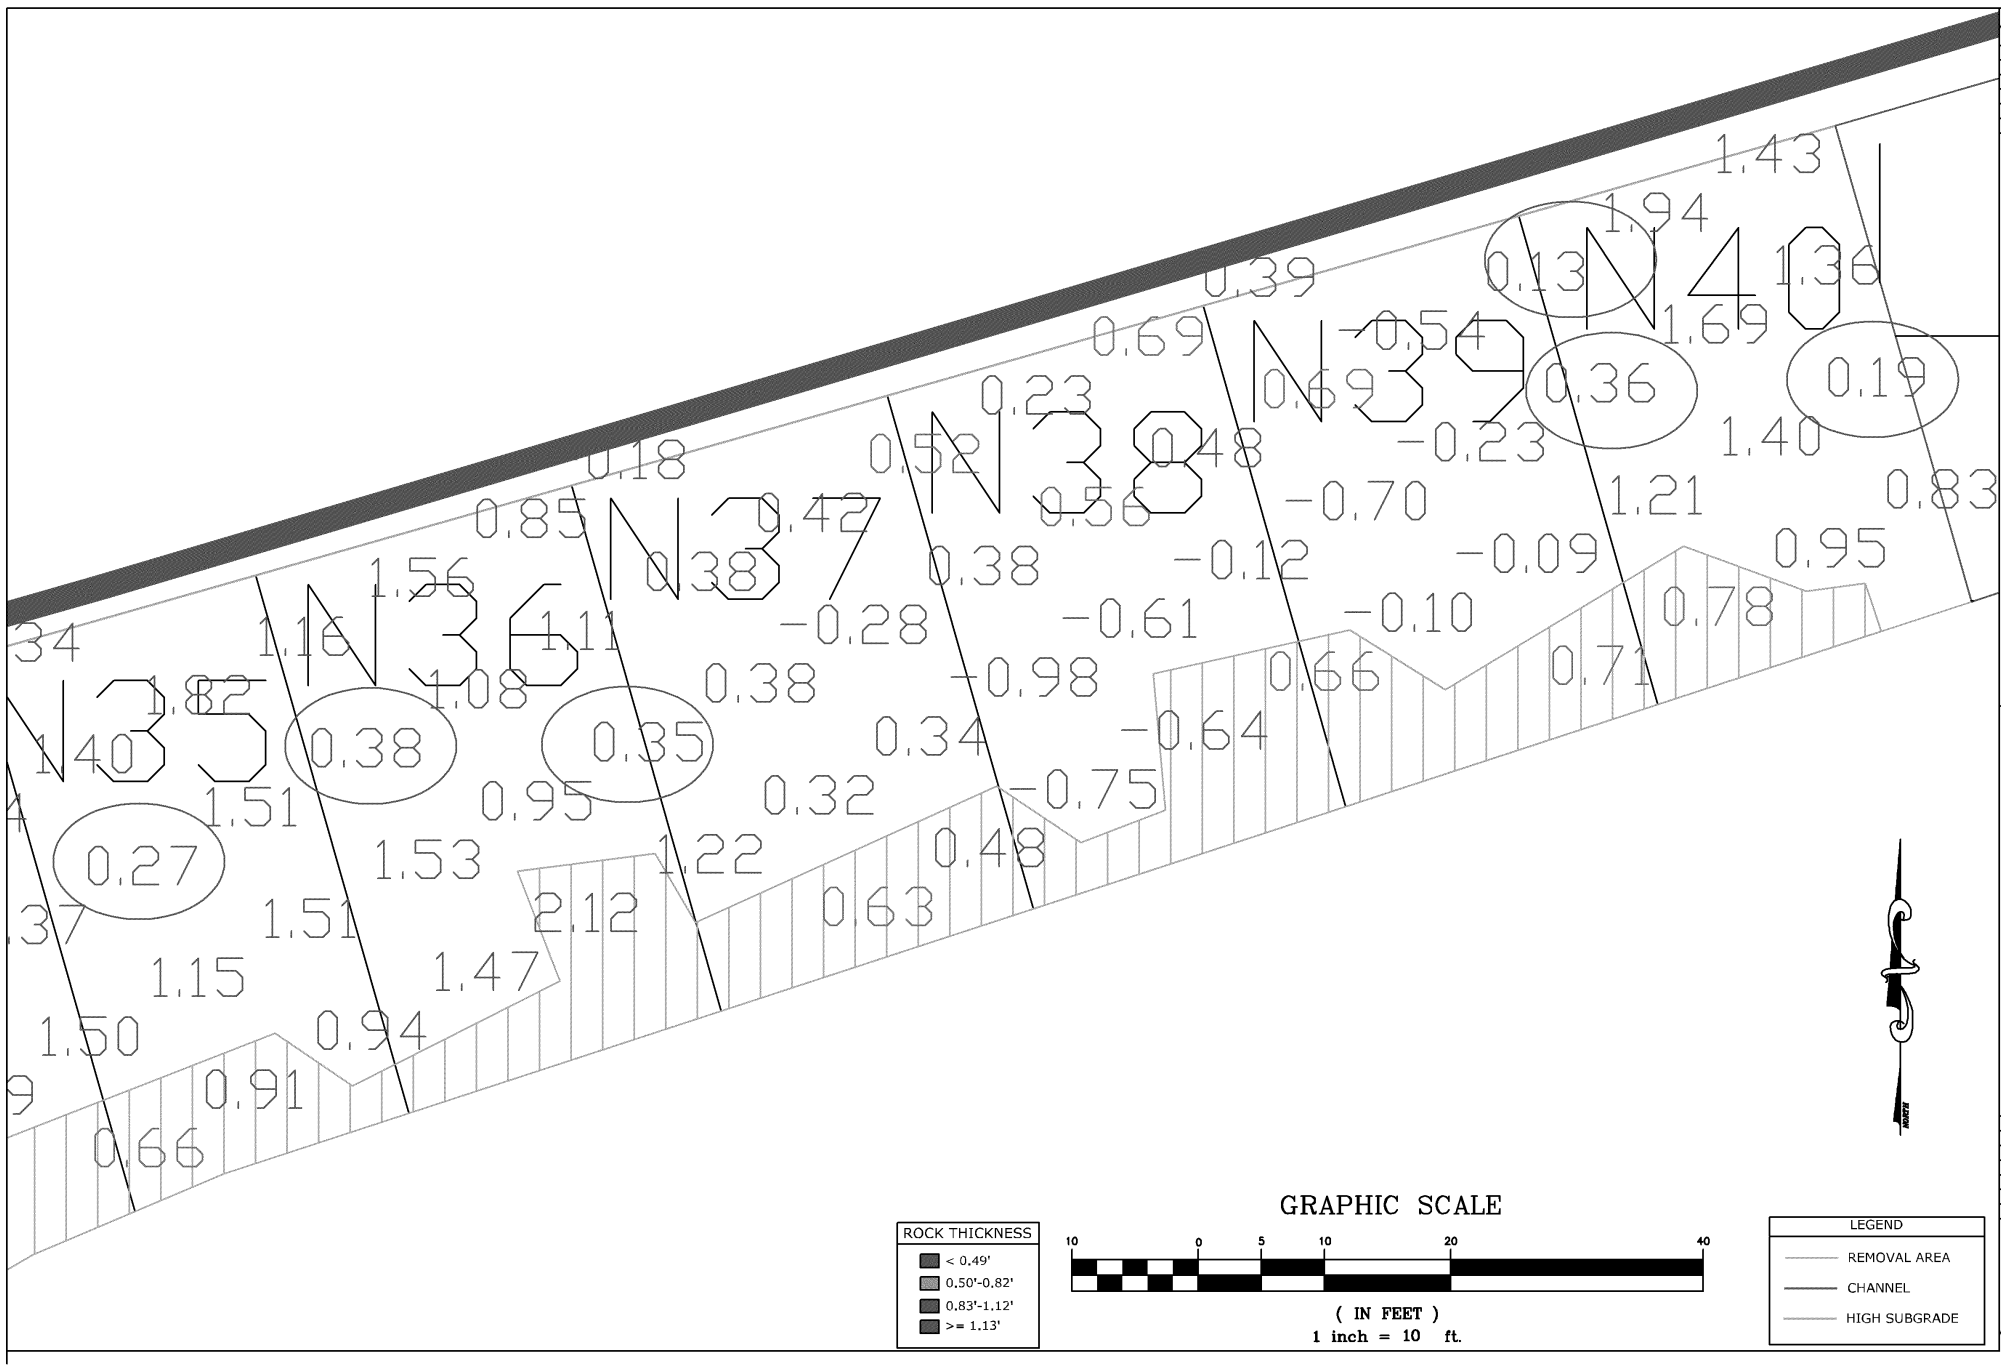

REVISIONS

DESCRIPTION	DATE

GREAT LAKES DREDGE AND DOCK COMPANY, LLC
2122 York Road Oak Brook IL 60521
CIVIL ENGINEERING/ SURVEYING DIVISION
Phone: 630.574-3000 Fax: 630.574-1515

PROJECT
LOWER PASSAIC RIVER, NJ
STUDY AREA PROJECT, RIVER MILE 10.9

TITLE/SURVEY TITLE
140410 ROCK THICKNESS SURVEY

SCALE:	1:10
DATE:	APRIL 12, 2014
PAGE COUNT:	15369
DRAWING NO:	NA
FILE NAME:	[illegible]
DRAWN BY:	L. SHORES III
APPROVED BY:	J. HELLER III

PAGE
01
OF 01 PAGES

FOIA_07123_0002086_0001