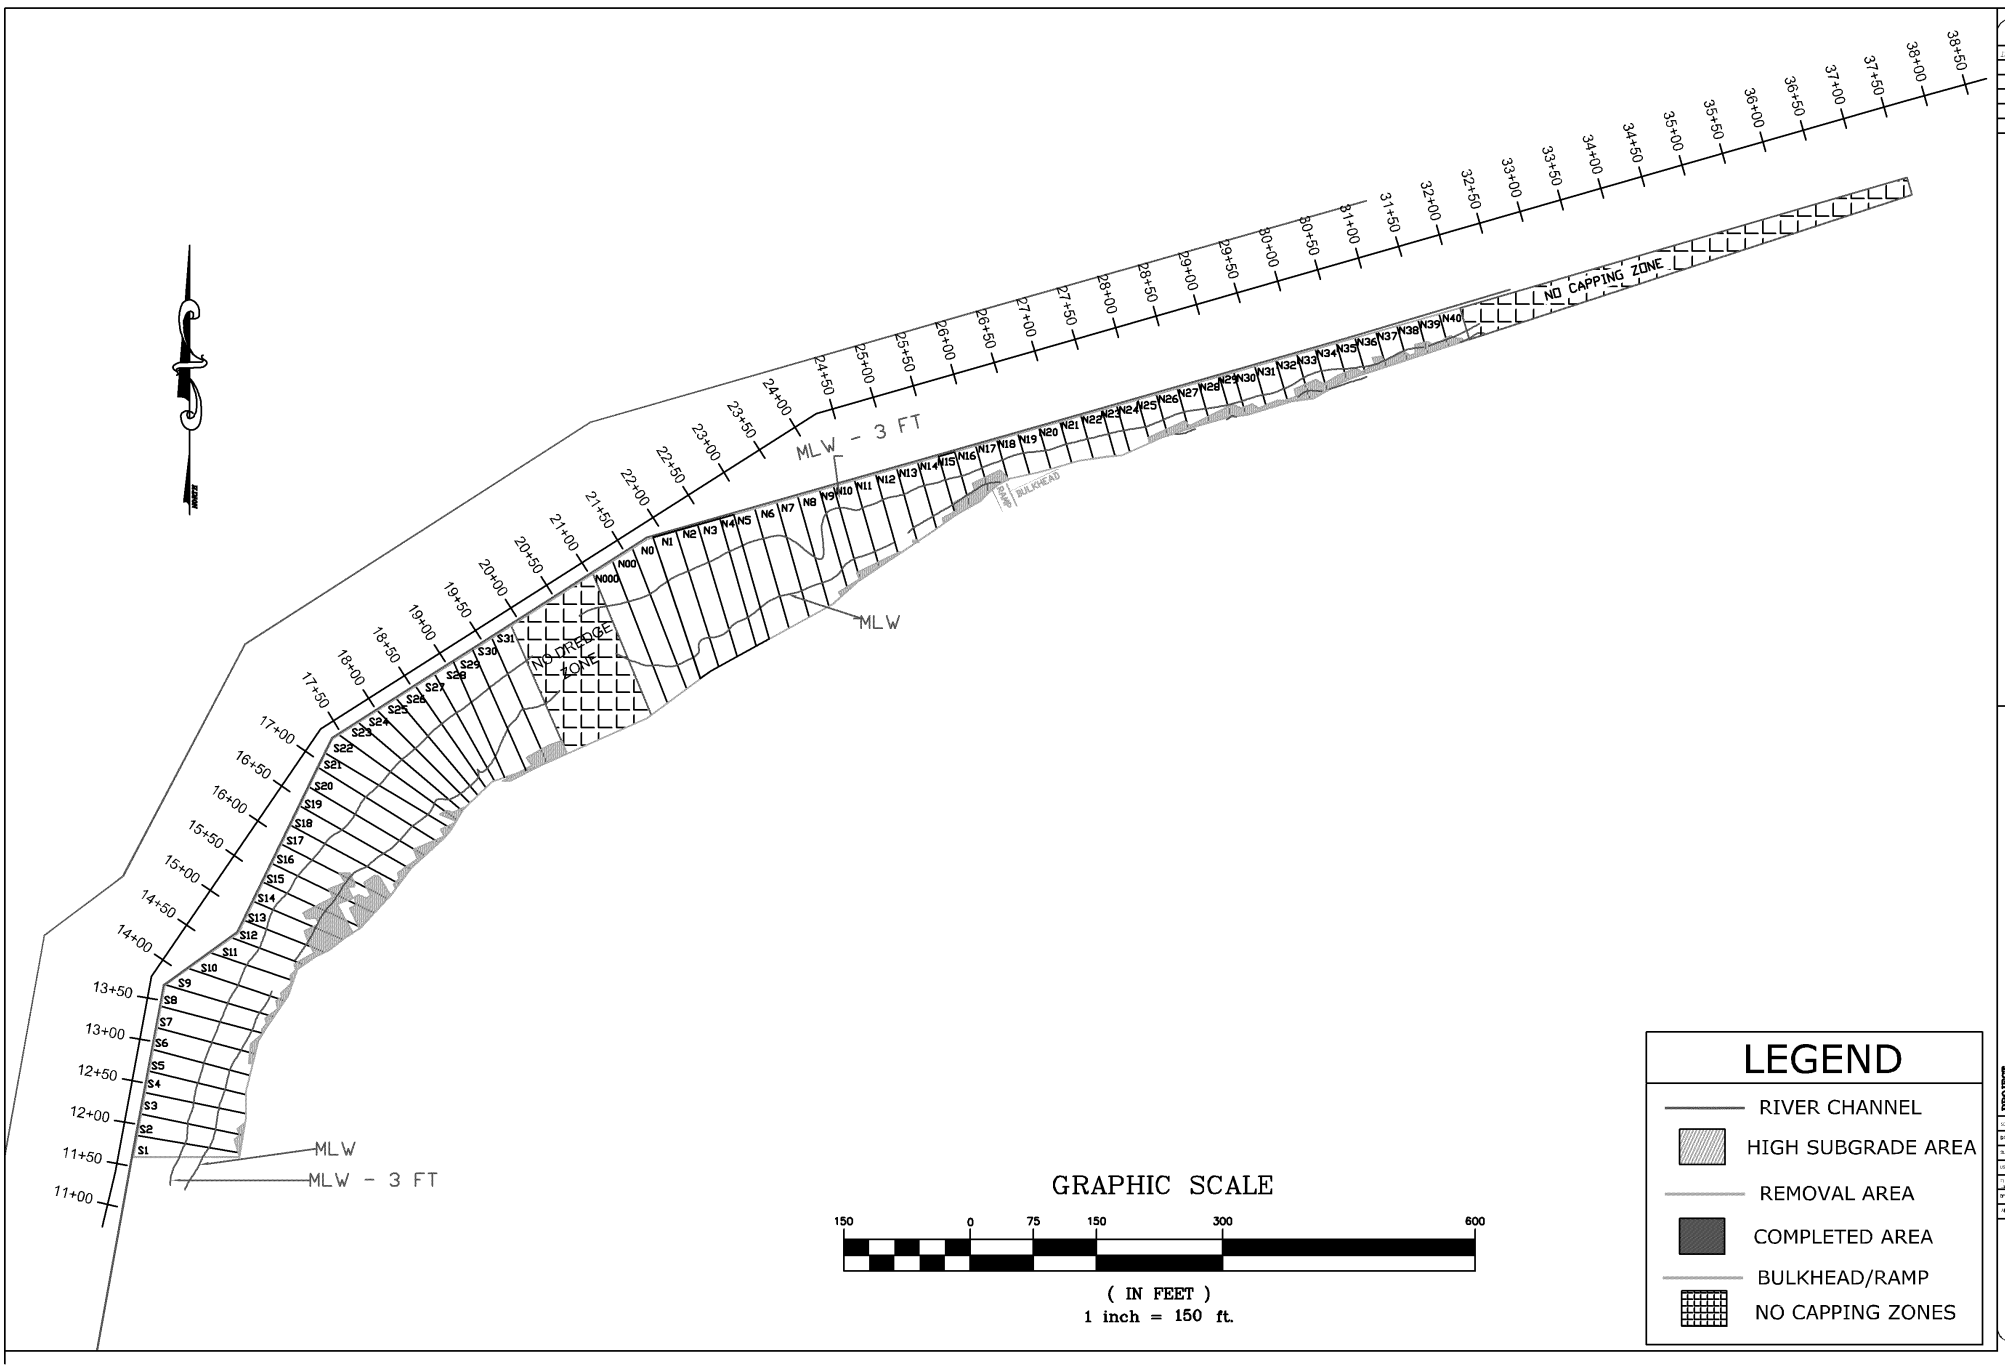

REVISIONS

DESCRIPTION	DATE

GREAT LAKES DREDGE AND DOCK COMPANY, LLC
2122 York Road Oak Brook IL 60521
CIVIL ENGINEERING/ SURVEYING DIVISION
Phone 630.574-8000 Fax: 630.574-1515

PROJECT
LOWER PASSAIC RIVER, NJ
STUDY AREA PROJECT, RIVER MILE 10.9

TITLE/SUBJECT
GEOTEXTILE PANEL LAYOUT MAP

SCALE	1:150
DATE	APRIL 7, 2014
DRAWING NO.	12369
DRAWING NO.	NA
DRAWN BY	H. PATRIA
APPROVED BY	J. HELLER III

PAGE 01 OF 01 PAGES

FOIA_07123_0002105_0001