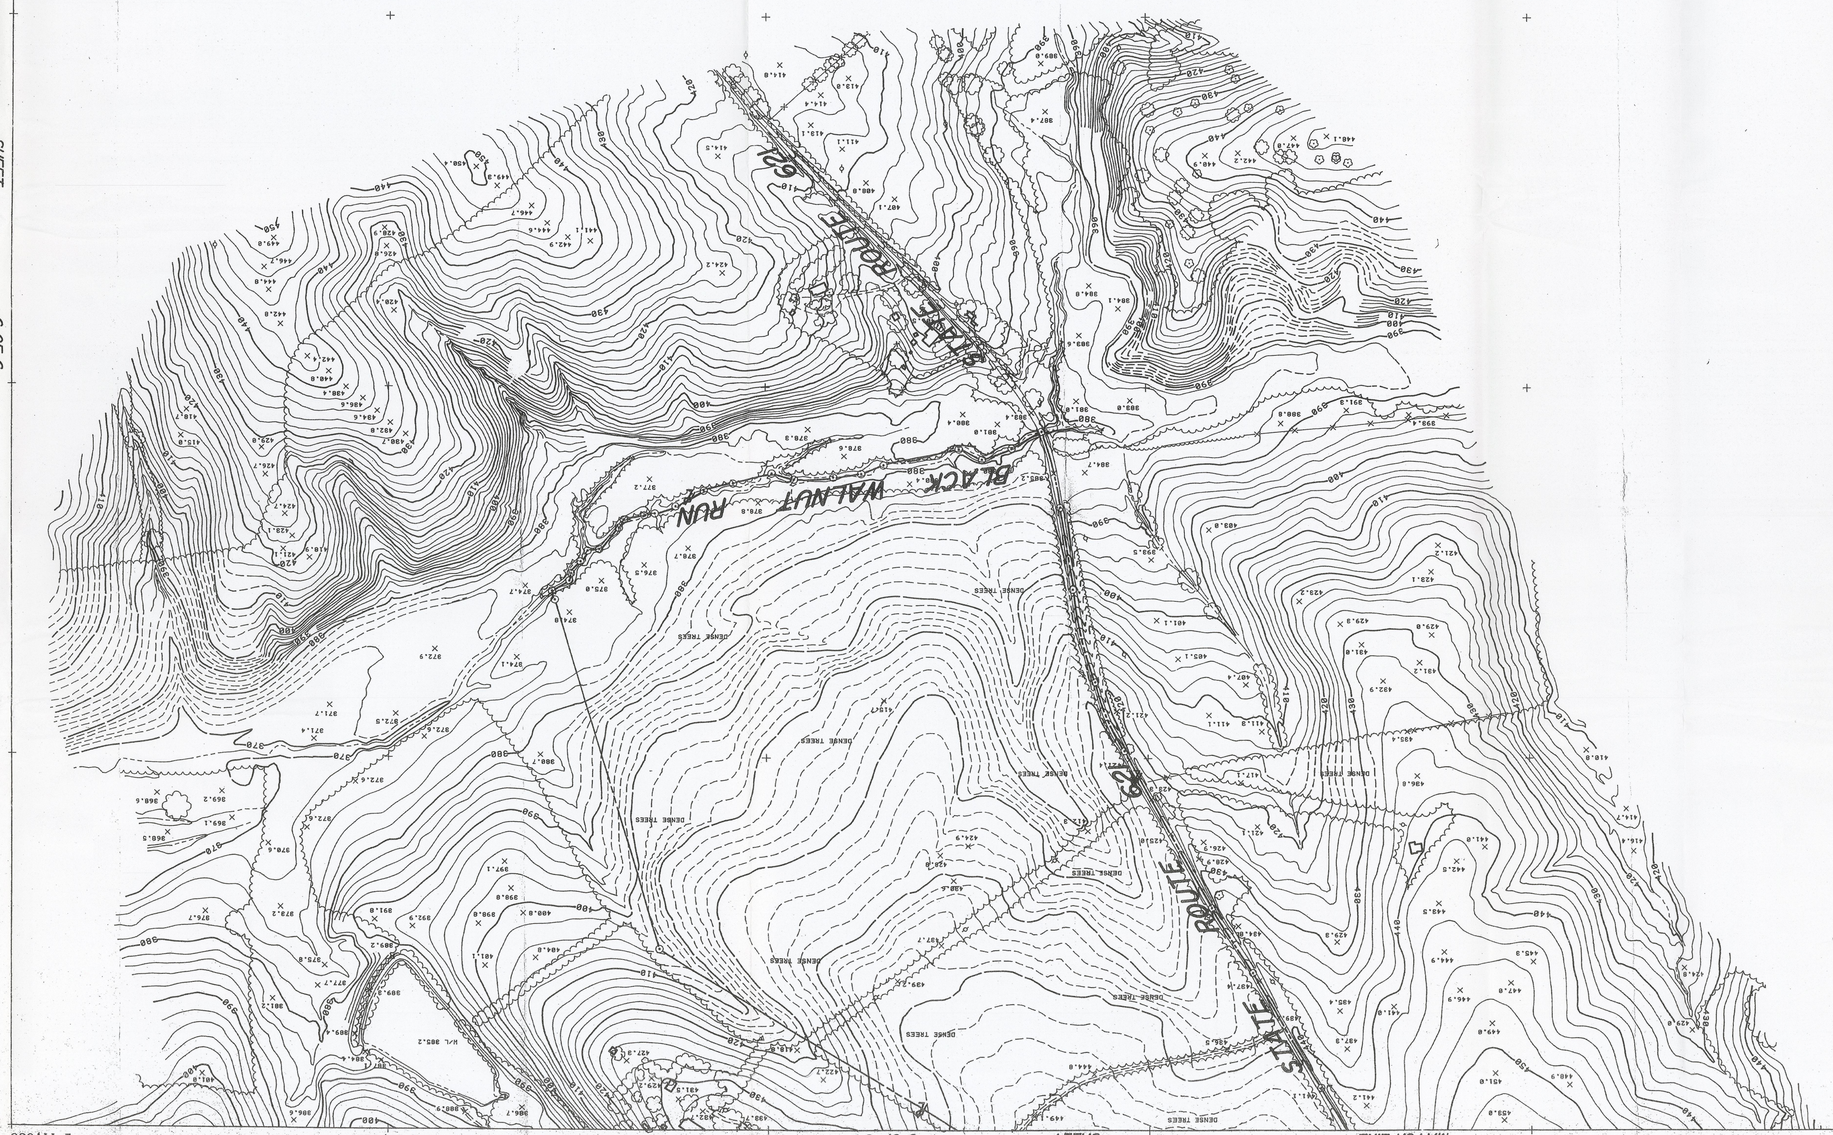

FIGURE: I.B-1

SOURCE: CULPEPPER ENGINEERING, P.C.

Environmental Alliance, Inc.
1812 Newport Gap Pike
Wilmington, DE 19808

FACILITY MAP
SIX PANELS
AEROJET GENERAL CORP.
ORANGE COUNTY, VIRGINIA

DATE	DESIGNED BY	REVISION	DATE
SCALE 1" = 200'	DRAWN BY		
SHEET OF	JOB NO.		

SCALE - 1 INCH = 200 FEET
CONTOUR INTERVAL - 2 FEET
PHOTO DATE-DECEMBER 2, 1988

SHEET 5 OF 6

MATCH LINE

SHEET 6 OF 6

200-5