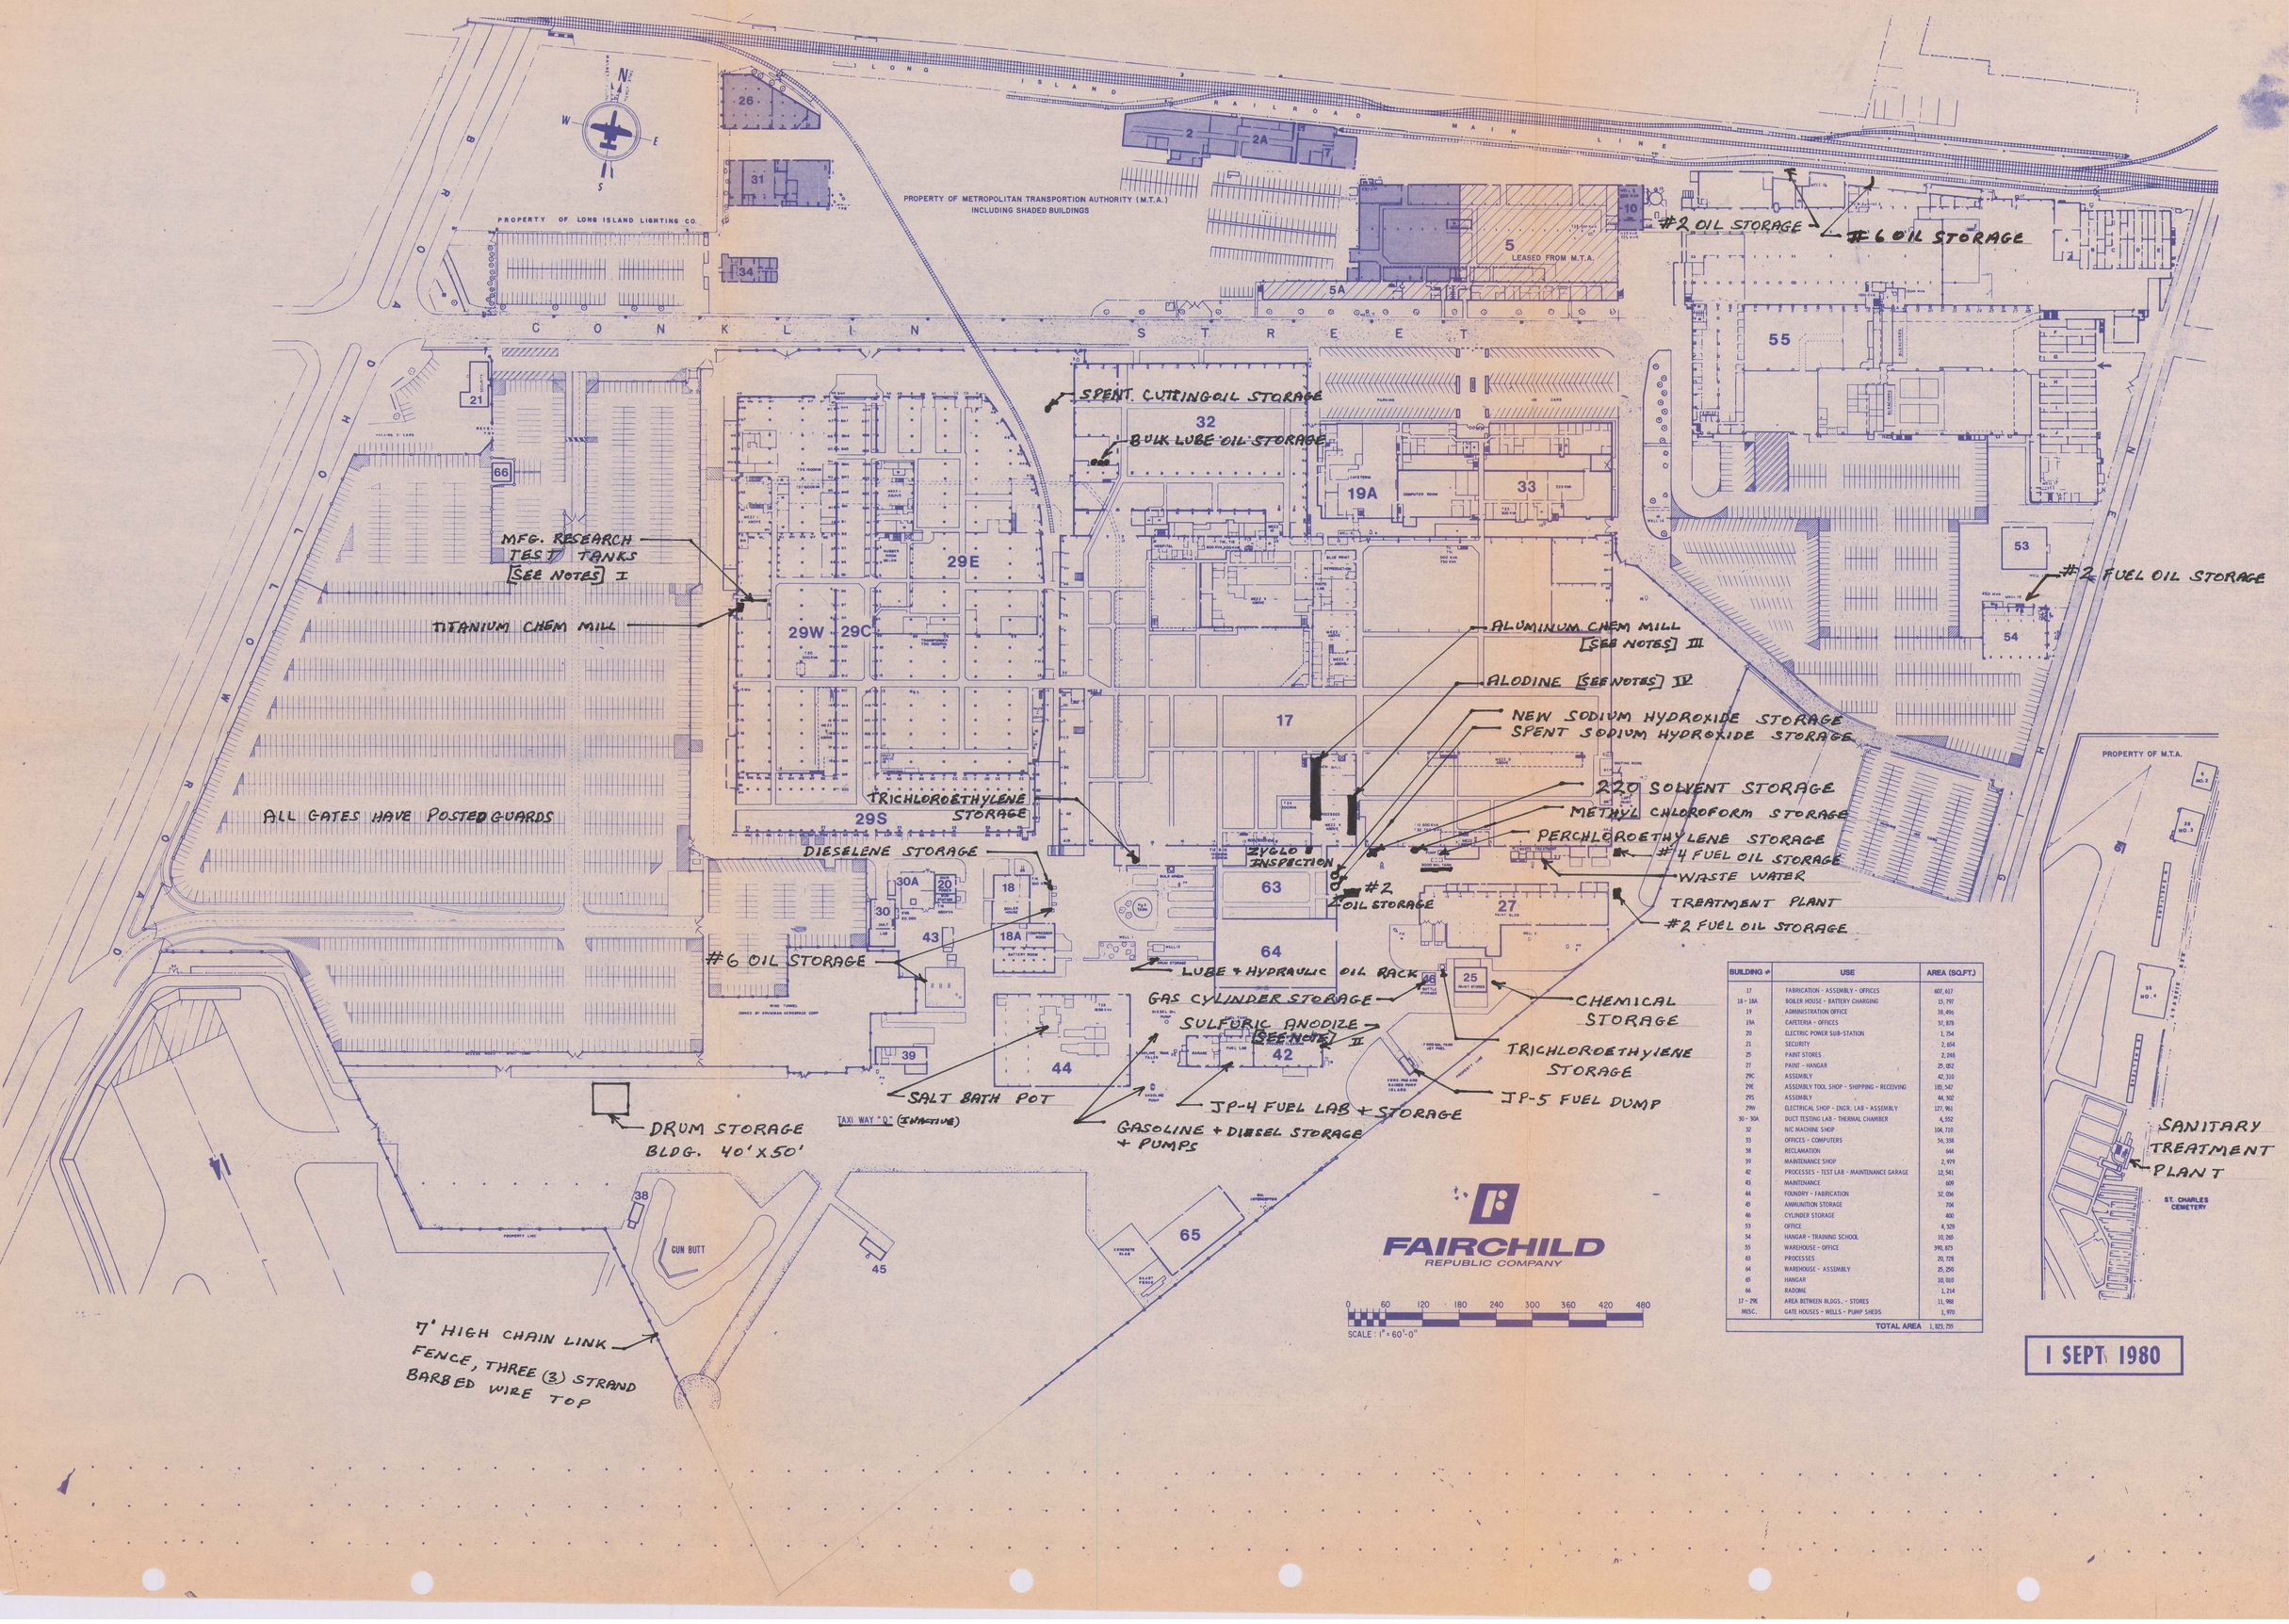

BUILDING #	USE	AREA (SQ.FT.)
17	FABRICATION - ASSEMBLY - OFFICES	607,617
18 - 18A	BOILER HOUSE - BATTERY CHARGING	15,797
19	ADMINISTRATION OFFICE	38,496
19A	CAFETERIA - OFFICES	37,878
20	ELECTRIC POWER SUB-STATION	1,754
21	SECURITY	2,654
25	PAINT STORES	2,248
27	PAINT - HANGAR	25,052
29C	ASSEMBLY	42,310
29E	ASSEMBLY TOOL SHOP - SHIPPING - RECEIVING	185,547
29S	ASSEMBLY	44,302
29W	ELECTRICAL SHOP - ENGR. LAB - ASSEMBLY	177,961
30 - 30A	DUCT TESTING LAB - THERMAL CHAMBER	4,552
32	N/C MACHINE SHOP	104,710
33	OFFICES - COMPUTERS	56,338
38	RECLAMATION	644
39	MAINTENANCE SHOP	2,979
42	PROCESSES - TEST LAB - MAINTENANCE GARAGE	12,541
43	MAINTENANCE	609
44	FOUNDRY - FABRICATION	32,086
45	AMMUNITION STORAGE	704
46	CYLINDER STORAGE	400
53	OFFICE	4,328
54	HANGAR - TRAINING SCHOOL	10,288
55	WAREHOUSE - OFFICE	390,873
63	PROCESSES	20,728
64	WAREHOUSE - ASSEMBLY	25,250
65	HANGAR	10,010
66	RADOME	1,214
17 - 29E	AREA BETWEEN BLDGS. - STORES	11,988
MISC.	GATE HOUSES - WELLS - PUMP SHEDS	1,970
	TOTAL AREA	1,829,755

1 SEPT. 1980