Walnutdale Dairy Overview Map

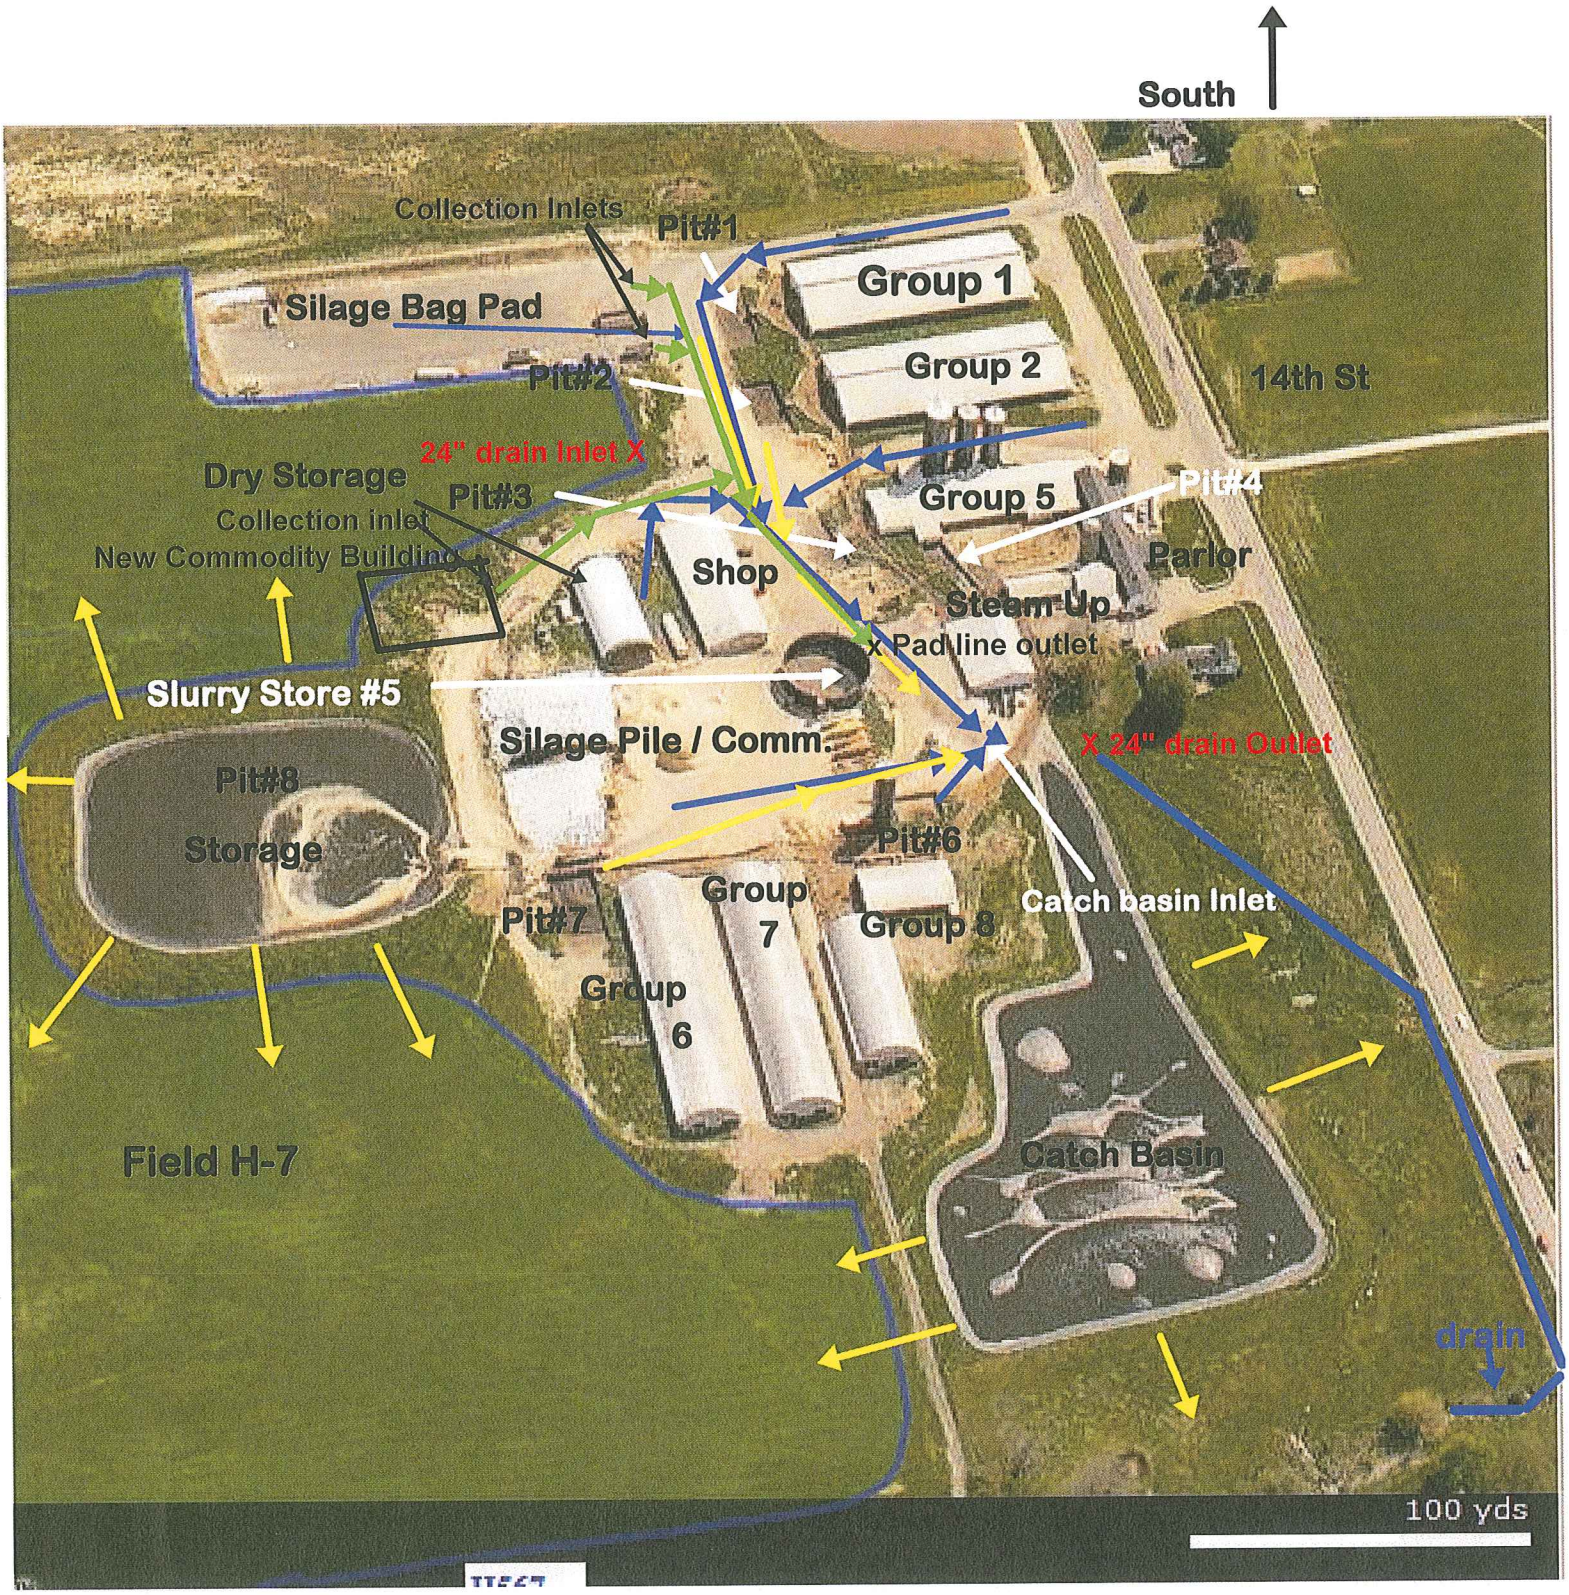

Emergency Flow Path

Water Flow

Revised: 9-4-09

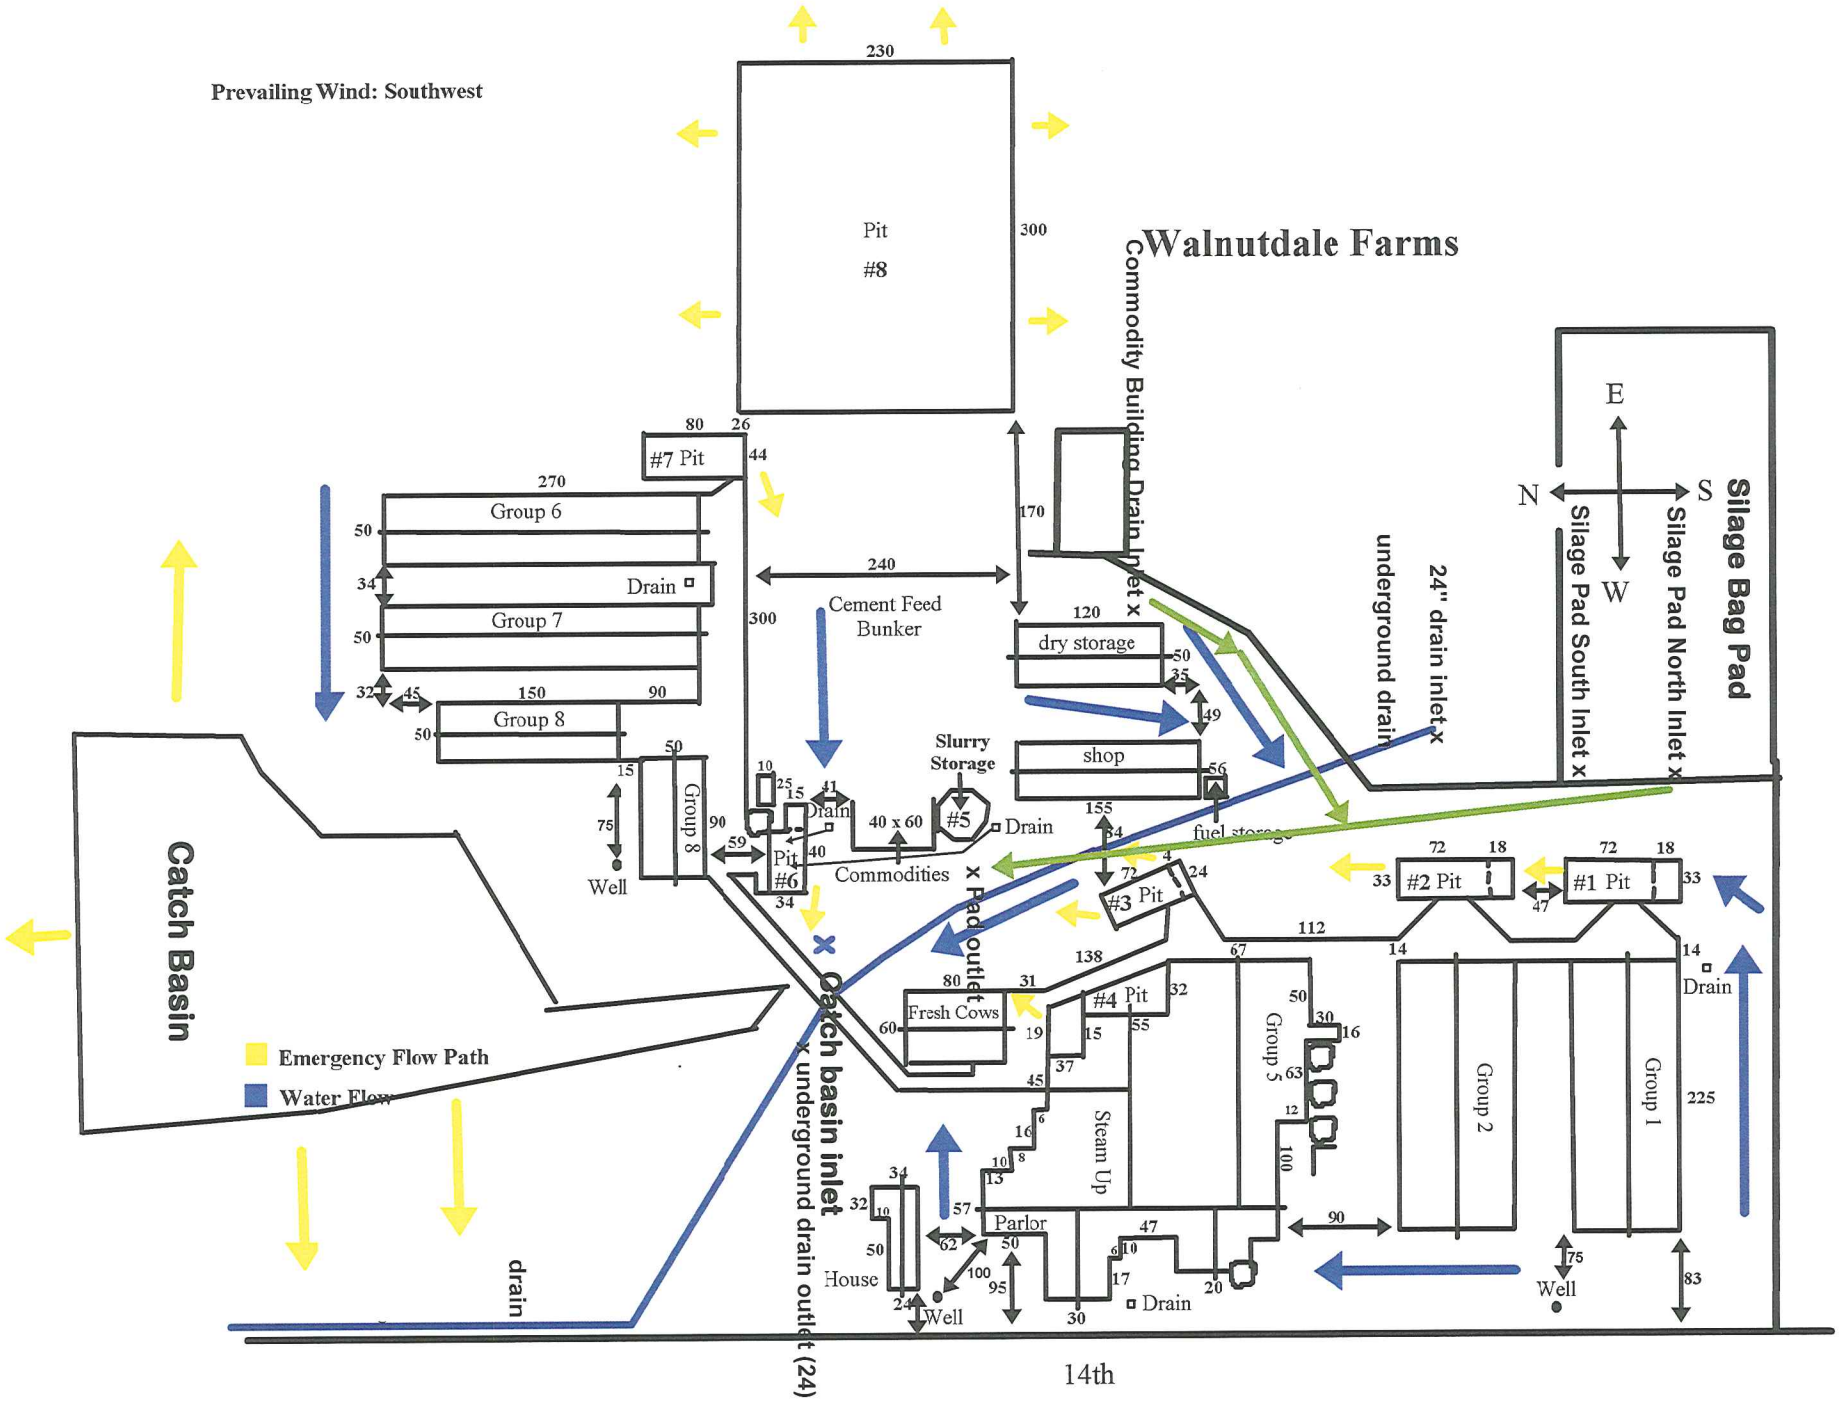
Prevailing Wind: Southwest
Walnutdale Farms
Pit #8
#7 Pit
Group 6
Group 7
Group 8
Drain
Cement Feed Bunker
Commodity Building Drain Inlet x
dry storage
shop
fuel storage
Slurry Storage
#5
40 x 60
Commodities
#6 Pit
Well
#3 Pit
#4 Pit
Fresh Cows
Steam Up
Parlor
House
Group 5
Group 2
Group 1
#2 Pit
#1 Pit
Silage Bag Pad
Silage Pad North Inlet x
Silage Pad South Inlet x
24" drain inlet x
underground drain
x Pad outlet
x Catch basin inlet
x underground drain outlet (24)
Catch Basin
Emergency Flow Path
Water Flow
drain
14th
N
S
E
W