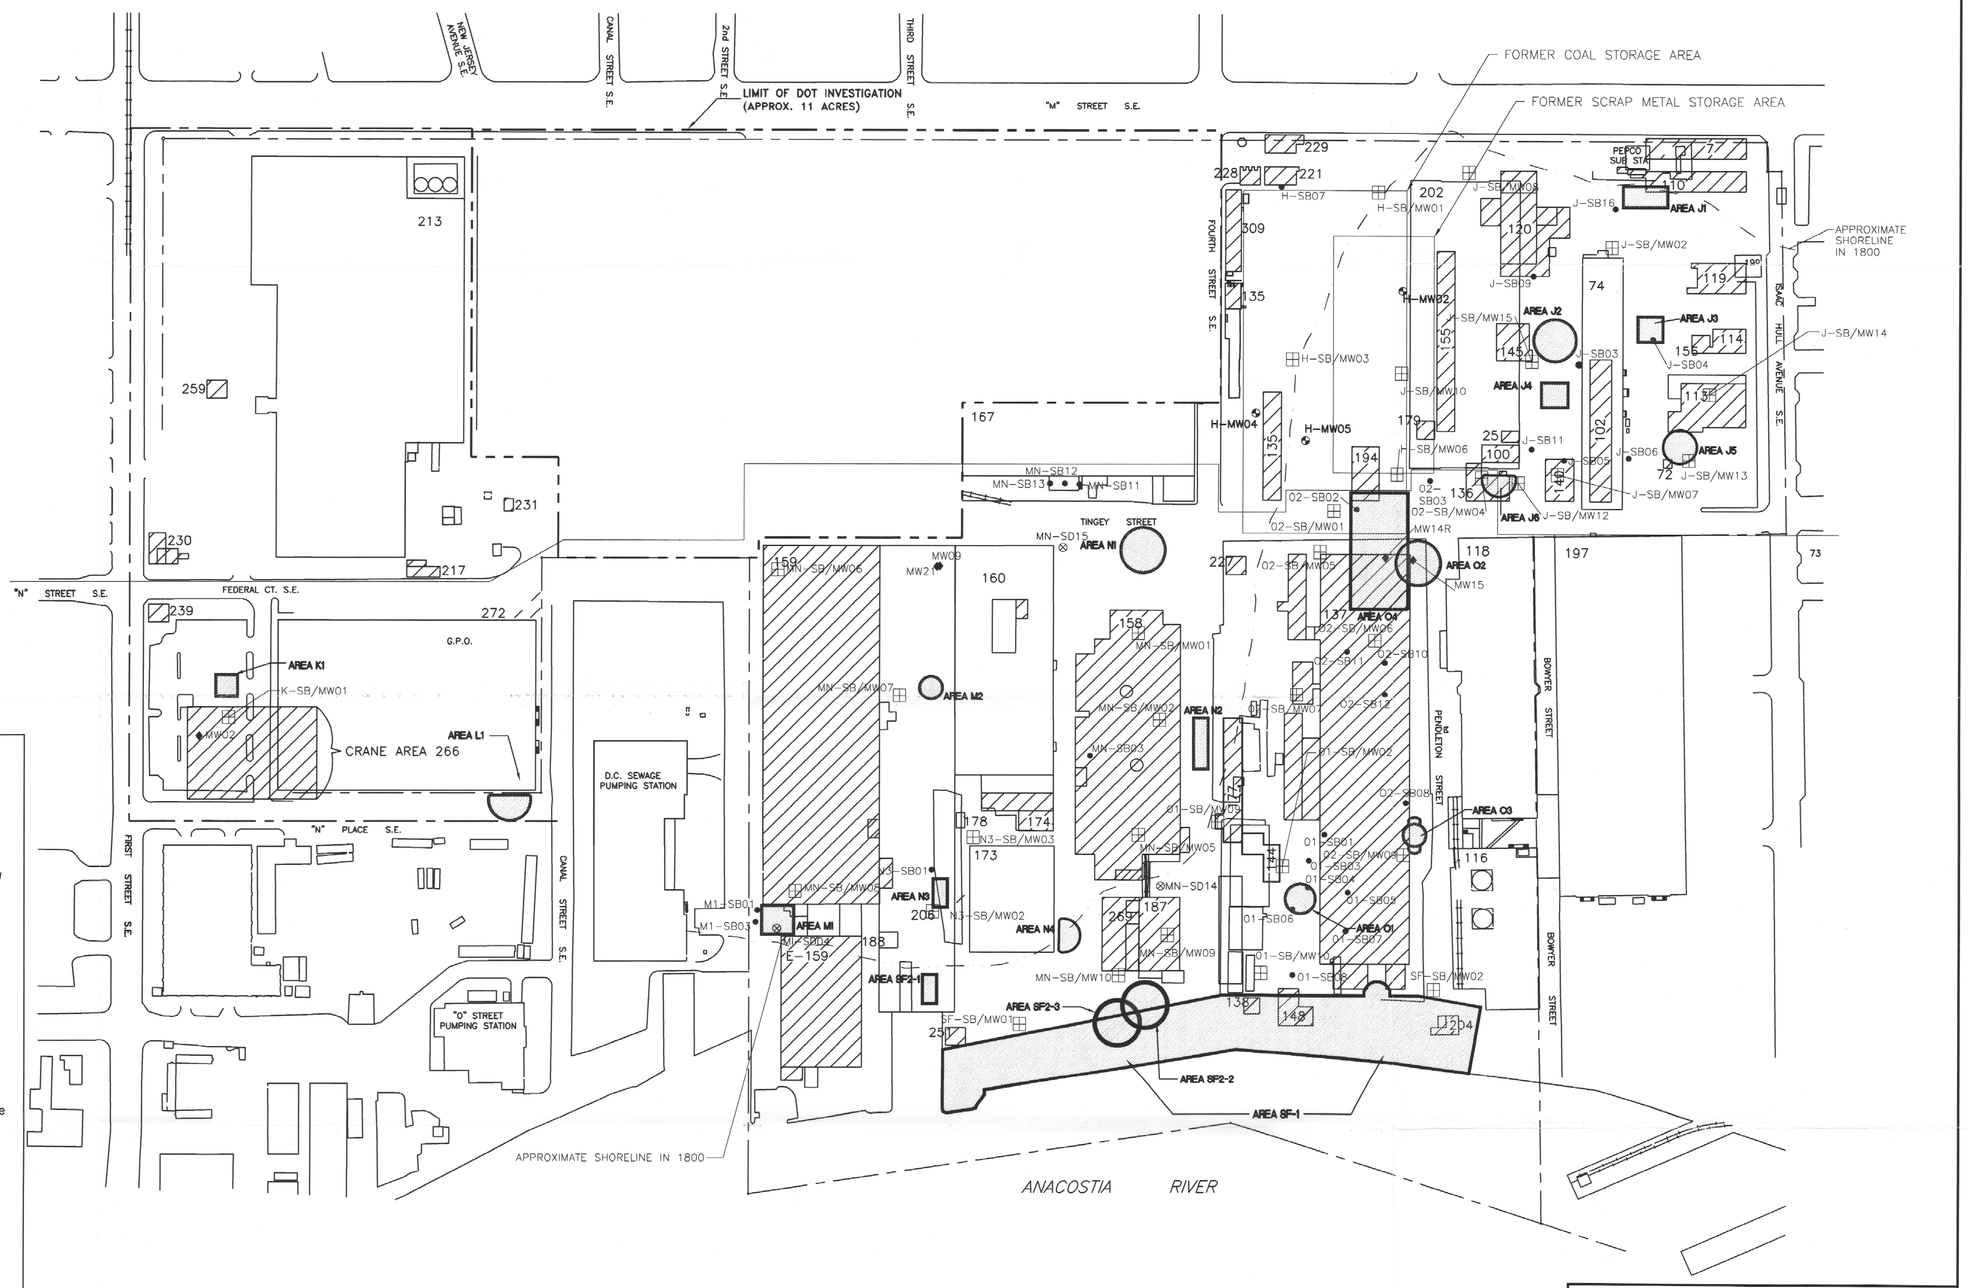

LEGEND

- H-MW01 – RFI Monitor Well (MW)
- J-SB/MW08 – RFI Soil Boring Completed as MW
- MW05 – MW Installed during Previous Investigation
- J-SB09 – RFI Soil Boring
- J-SD02 – RFI Storm Drain Sediment Sample
- AREA SF2-3 – Soil Excavation Area Monitored by URS
- Known Building Location– Building Demolished
- AOI Boundary for DOT Parcel

CLIENT	U.S. GENERAL SERVICES ADMINISTRATION		
PROJ	SOUTHEAST FEDERAL CENTER RFI		
REVISION NO		DES BY	HG/ML 4/4/03
SCALE	AS SHOWN	DR BY	DK 4/4/03
FILE NAME	Site Investigation\Task A0700\Figures\Base Map\soil base_4_4_03.dwg	CHK BY	CG 4/4/03
TITLE	RFI AREA OF INVESTIGATION SAMPLE LOCATIONS		
URS		PROJ NO	15291931
		FIGURE	1-3