NOTE: CHEMICAL CONSTITUENTS LISTED ON THIS DRAWING FOLLOWED BY A "U" MAY NOT ACTUALLY BE PRESENT – REFER TO ACCOMPANYING REPORT FOR FURTHER ENVIRONMENTAL INFORMATION.

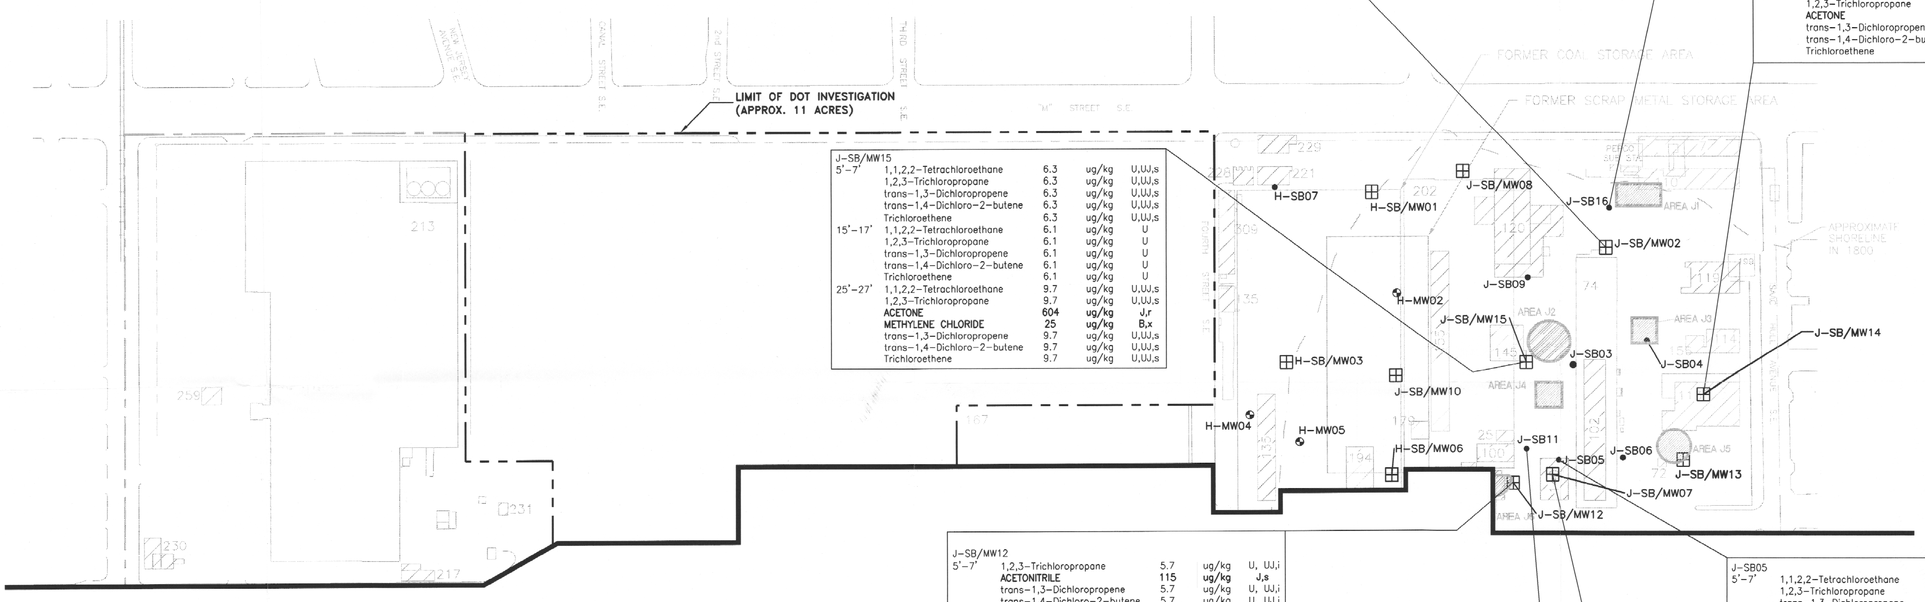

J-SB/MW02				
5'-7'	1,1,2,2-Tetrachloroethane	5.6	ug/kg	U
	1,2,3-Trichloropropane	5.6	ug/kg	U
	trans-1,3-Dichloropropene	5.6	ug/kg	U
	trans-1,4-Dichloro-2-butene	5.6	ug/kg	U
	Trichloroethene	5.6	ug/kg	U
15'-17'	1,1,2,2-Tetrachloroethane	7.4	ug/kg	U
	1,2,3-Trichloropropane	7.4	ug/kg	U
	trans-1,3-Dichloropropene	7.4	ug/kg	U
	trans-1,4-Dichloro-2-butene	7.4	ug/kg	U
	Trichloroethene	7.4	ug/kg	U
25'-27'	1,1,2,2-Tetrachloroethane	10	ug/kg	U
	1,2,3-Trichloropropane	10	ug/kg	U
	ACETONE	**509**	**ug/kg**	**J,r**
	trans-1,3-Dichloropropene	10	ug/kg	U
	trans-1,4-Dichloro-2-butene	10	ug/kg	U
	Trichloroethene	10	ug/kg	U
Duplicate Sample				
25'-27'	1,1,2,2-Tetrachloroethane	10	ug/kg	U
	1,2,3-Trichloropropane	10	ug/kg	U
	ACETONE	**431**	**ug/kg**	**J,r**
	trans-1,3-Dichloropropene	10	ug/kg	U
	trans-1,4-Dichloro-2-butene	10	ug/kg	U
	Trichloroethene	10	ug/kg	U

J-SB16				
2.5'-4.5'	1,1,2,2-Tetrachloroethane	5.5	ug/kg	U
	1,2,3-Trichloropropane	5.5	ug/kg	U
	trans-1,3-Dichloropropene	5.5	ug/kg	U
	trans-1,4-Dichloro-2-butene	5.5	ug/kg	U
	Trichloroethene	5.5	ug/kg	U
5'-7'	1,1,2,2-Tetrachloroethane	5.7	ug/kg	U
	1,2,3-Trichloropropane	5.7	ug/kg	U
	trans-1,3-Dichloropropene	5.7	ug/kg	U
	trans-1,4-Dichloro-2-butene	5.7	ug/kg	U
	Trichloroethene	5.7	ug/kg	U

J-SB/MW14				
8.5'-10.5'	1,2,3-Trichloropropane	6	ug/kg	U
	trans-1,3-Dichloropropene	6	ug/kg	U
	trans-1,4-Dichloro-2-butene	6	ug/kg	U
	Trichloroethene	6	ug/kg	U
15'-17'	1,1,2,2-Tetrachloroethane	7.4	ug/kg	U
	1,2,3-Trichloropropane	7.4	ug/kg	U
	trans-1,3-Dichloropropene	7.4	ug/kg	U
	trans-1,4-Dichloro-2-butene	7.4	ug/kg	U
	Trichloroethene	7.4	ug/kg	U
25'-27'	1,1,2,2-Tetrachloroethane	10	ug/kg	U,UJ,i
	1,2,3-Trichloropropane	10	ug/kg	U
	ACETONE	**292**	**ug/kg**	**J,r**
	trans-1,3-Dichloropropene	10	ug/kg	U
	trans-1,4-Dichloro-2-butene	10	ug/kg	U
	Trichloroethene	10	ug/kg	U
Duplicate Sample				
25'-27'	1,1,2,2-Tetrachloroethane	6.2	ug/kg	U,UJ,s
	1,2,3-Trichloropropane	6.2	ug/kg	U,UJ,s
	ACETONE	**284**	**ug/kg**	**J,s**
	trans-1,3-Dichloropropene	6.2	ug/kg	U,UJ,s
	trans-1,4-Dichloro-2-butene	6.2	ug/kg	U,UJ,s
	Trichloroethene	6.2	ug/kg	U,UJ,s

J-SB/MW15				
5'-7'	1,1,2,2-Tetrachloroethane	6.3	ug/kg	U,UJ,s
	1,2,3-Trichloropropane	6.3	ug/kg	U,UJ,s
	trans-1,3-Dichloropropene	6.3	ug/kg	U,UJ,s
	trans-1,4-Dichloro-2-butene	6.3	ug/kg	U,UJ,s
	Trichloroethene	6.3	ug/kg	U,UJ,s
15'-17'	1,1,2,2-Tetrachloroethane	6.1	ug/kg	U
	1,2,3-Trichloropropane	6.1	ug/kg	U
	trans-1,3-Dichloropropene	6.1	ug/kg	U
	trans-1,4-Dichloro-2-butene	6.1	ug/kg	U
	Trichloroethene	6.1	ug/kg	U
25'-27'	1,1,2,2-Tetrachloroethane	9.7	ug/kg	U,UJ,s
	1,2,3-Trichloropropane	9.7	ug/kg	U,UJ,s
	ACETONE	**604**	**ug/kg**	**J,r**
	METHYLENE CHLORIDE	**25**	**ug/kg**	**B,x**
	trans-1,3-Dichloropropene	9.7	ug/kg	U,UJ,s
	trans-1,4-Dichloro-2-butene	9.7	ug/kg	U,UJ,s
	Trichloroethene	9.7	ug/kg	U,UJ,s

J-SB/MW12				
5'-7'	1,2,3-Trichloropropane	5.7	ug/kg	U, UJ,i
	ACETONITRILE	**115**	**ug/kg**	**J,s**
	trans-1,3-Dichloropropene	5.7	ug/kg	U, UJ,i
	trans-1,4-Dichloro-2-butene	5.7	ug/kg	U, UJ,i
	Trichloroethene	5.7	ug/kg	U, UJ,s
15'-17'	1,1,2,2-Tetrachloroethane	6.2	ug/kg	U
	1,2,3-Trichloropropane	6.2	ug/kg	U
	trans-1,3-Dichloropropene	6.2	ug/kg	U
	trans-1,4-Dichloro-2-butene	6.2	ug/kg	U
	Trichloroethene	6.2	ug/kg	U
25'-27'	1,1,2,2-Tetrachloroethane	9.5	ug/kg	U, UJ,i
	1,2,3-Trichloropropane	9.5	ug/kg	U
	ACETONE	**49.3**	**ug/kg**	**J,r**
	ACETONITRILE	**142**	**ug/kg**	
	trans-1,3-Dichloropropene	9.5	ug/kg	U
	trans-1,4-Dichloro-2-butene	9.5	ug/kg	U
	Trichloroethene	9.5	ug/kg	U

J-SB05				
5'-7'	1,1,2,2-Tetrachloroethane	6.1	ug/kg	U
	1,2,3-Trichloropropane	6.1	ug/kg	U
	trans-1,3-Dichloropropene	6.1	ug/kg	U
	trans-1,4-Dichloro-2-butene	6.1	ug/kg	U
	Trichloroethene	6.1	ug/kg	U
15'-17'	Unreliable Results			
25'-27'	1,1,2,2-Tetrachloroethane	9.7	ug/kg	U,UJ,i
	1,2,3-Trichloropropane	9.7	ug/kg	U
	ACETONE	**396**	**ug/kg**	**J,r**
	trans-1,3-Dichloropropene	9.7	ug/kg	U
	trans-1,4-Dichloro-2-butene	9.7	ug/kg	U
	Trichloroethene	9.7	ug/kg	U

J-SB11				
5'-7'	1,1,2,2-Tetrachloroethane	6.6	ug/kg	U
	1,2,3-Trichloropropane	6.6	ug/kg	U
	trans-1,3-Dichloropropene	6.6	ug/kg	U
	trans-1,4-Dichloro-2-butene	6.6	ug/kg	U
	Trichloroethene	6.6	ug/kg	U
15'-17'	**TETRACHLOROETHENE**	**29**	**ug/kg**	**J,i**
25'-27'	1,1,2,2-Tetrachloroethane	9.4	ug/kg	U,UJ,s
	1,2,3-Trichloropropane	9.4	ug/kg	U,UJ,s
	ACETONE	**509**	**ug/kg**	**J,s**
	METHYLENE CHLORIDE	**38**	**ug/kg**	**B,x**
	trans-1,3-Dichloropropene	9.4	ug/kg	U,UJ,s
	trans-1,4-Dichloro-2-butene	9.4	ug/kg	U,UJ,s
	Trichloroethene	9.4	ug/kg	U,UJ,s
Duplicate Sample				
25'-27'	1,1,2,2-Tetrachloroethane	9.5	ug/kg	U
	1,2,3-Trichloropropane	9.5	ug/kg	U
	ACETONE	**286**	**ug/kg**	**J,r**
	METHYLENE CHLORIDE	**21**	**ug/kg**	**B,x**
	trans-1,3-Dichloropropene	9.5	ug/kg	U
	trans-1,4-Dichloro-2-butene	9.5	ug/kg	U
	Trichloroethene	9.5	ug/kg	U

J-SB/MW07				
5'-7'	1,1,2,2-Tetrachloroethane	6.5	ug/kg	U
	1,2,3-Trichloropropane	6.5	ug/kg	U
	trans-1,3-Dichloropropene	6.5	ug/kg	U
	trans-1,4-Dichloro-2-butene	6.5	ug/kg	U
	Trichloroethene	6.5	ug/kg	U
15'-17'	1,1,2,2-Tetrachloroethane	6.2	ug/kg	U
	1,2,3-Trichloropropane	6.2	ug/kg	U
	trans-1,3-Dichloropropene	6.2	ug/kg	U
	trans-1,4-Dichloro-2-butene	6.2	ug/kg	U
	Trichloroethene	6.2	ug/kg	U
25'-27'	1,1,2,2-Tetrachloroethane	9.2	ug/kg	U
	1,2,3-Trichloropropane	9.2	ug/kg	U
	trans-1,3-Dichloropropene	9.2	ug/kg	U
	trans-1,4-Dichloro-2-butene	9.2	ug/kg	U
	Trichloroethene	9.2	ug/kg	U

LEGEND

- H-MW01 – RFI Monitor Well (MW)
- J-SB/MW08 – RFI Soil Boring Completed as MW
- MW05 – MW Installed during Previous Investigation
- J-SB09 – RFI Soil Boring
- J-SD02 – RFI Storm Drain Sediment Sample
- AREA SP2-3 – Soil Excavation Area Monitored by URS
- Known Building Location – Building Demolished
- AOI Boundary for DOT Parcel
- 5'-7' Acetone 10 ug/kg U – Sample Depth Interval, Compound, Detected or Estimated Concentration, Data Qualifying Code
- ARAR – Applicable or Relevant and Appropriate Requirements

See Data Qualifying Codes Table for Explanation of Data Qualifying Codes on this figure.

0 50 100
SCALE IN FEET

CLIENT	U.S. GENERAL SERVICES ADMINISTRATION		
PROJ	SOUTHEAST FEDERAL CENTER RFI		
REVISION NO 1	DES BY	HG	4/18/03
SCALE AS SHOWN	DR BY	DK	01/30/04
FILE NAME	CHK BY	CG	01/30/04
TITLE	SOIL VOC CONCENTRATIONS EXCEEDING ARARs (FEBRURAY 2002)		
URS	PROJ NO 15291931	FIGURE 4-14A	