NOTE: CHEMICAL CONSTITUENTS LISTED ON THIS DRAWING FOLLOWED BY A "U" MAY NOT ACTUALLY BE PRESENT – REFER TO ACCOMPANYING REPORT FOR FURTHER ENVIRONMENTAL INFORMATION.

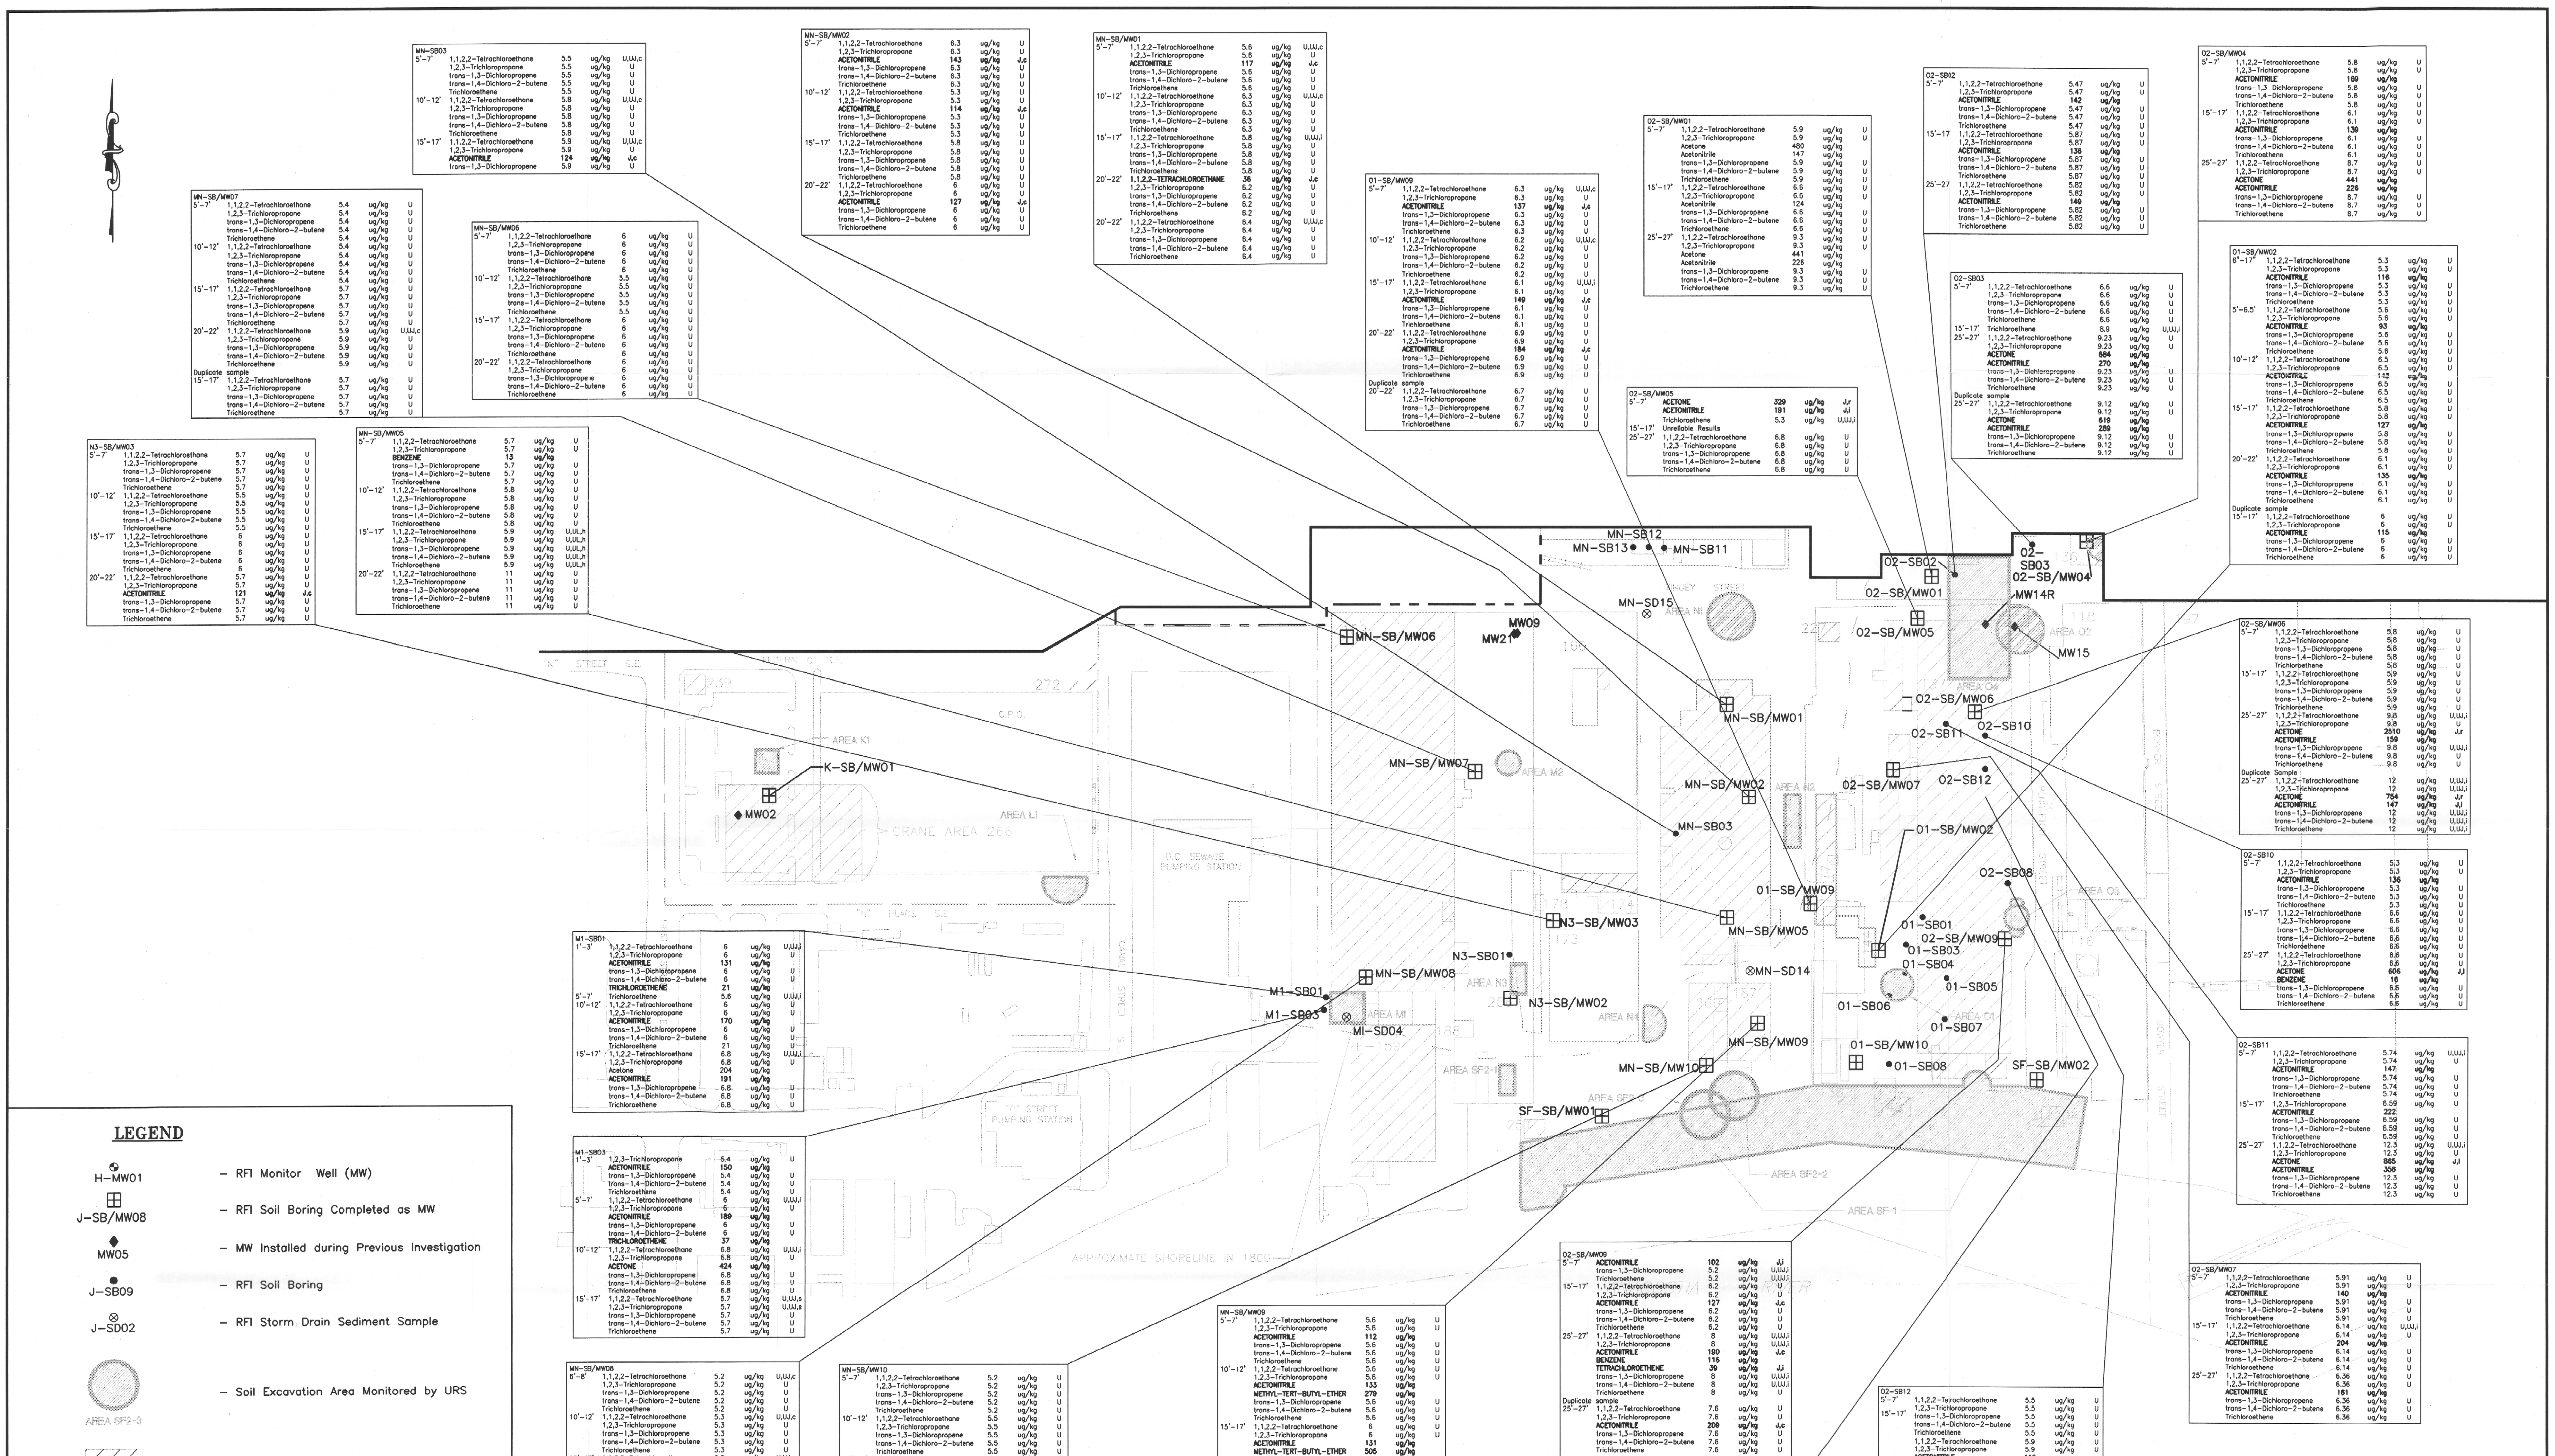

LEGEND

Symbol	Description
H-MW01	– RFI Monitor Well (MW)
J-SB/MW08	– RFI Soil Boring Completed as MW
MW05	– MW Installed during Previous Investigation
J-SB09	– RFI Soil Boring
J-SD02	– RFI Storm Drain Sediment Sample
AREA SF2-3	– Soil Excavation Area Monitored by URS
(hatched)	– Known Building Location – Building Demolished
(dashed line)	– AOI Boundary for DOT Parcel
5'-7' Acetone 10 ug/kg U	– Sample Depth Interval, Compound, Detected or Estimated Concentration, Data Qualifying Code
ARAR	– Applicable or Relevant and Appropriate Requirements

See Data Qualifying Codes Table for Explanation of Data Qualifying Codes on this figure.

0 50 100
SCALE IN FEET

CLIENT U.S. GENERAL SERVICES ADMINISTRATION			
PROJ SOUTHEAST FEDERAL CENTER RFI			
REVISION NO 1	DES BY	HG	4/18/03
SCALE AS SHOWN	DR BY	DK	01/30/04
FILE NAME Site Investigation\Task A0700\Figures\VOC-Soil.dwg	CHK BY	CG	01/30/04
TITLE SOIL VOC CONCENTRATIONS EXCEEDING ARARs (FEBRURAY 2002)			
URS	PROJ NO 15291931	FIGURE 4-14B	