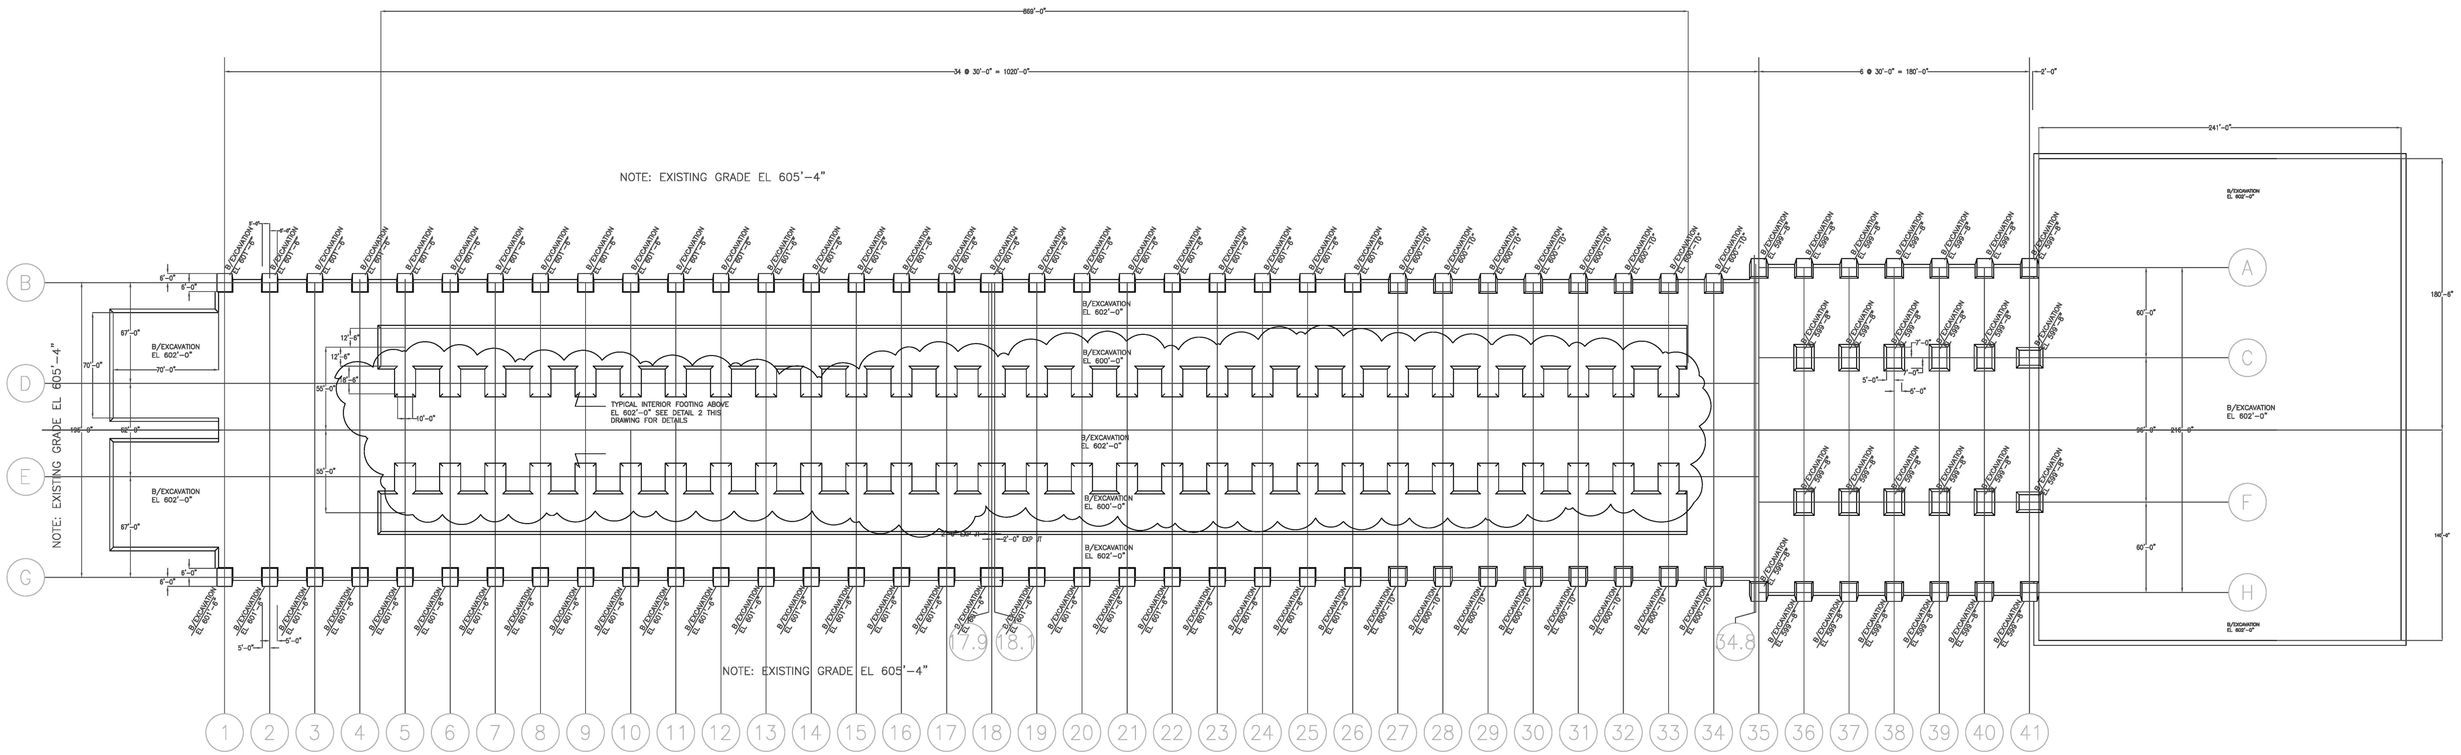

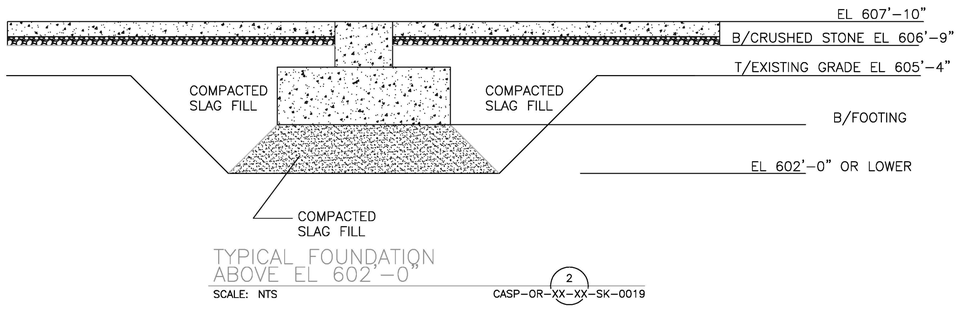

TYPICAL FOUNDATION ABOVE EL 602'-0"

SCALE: NTS

CASP-OR-XX-XX-SK-0019 (2)

MASS EXCAVATION PLAN

SCALE: NTS

CASP-OR-XX-XX-SK-0019 (1)

NORTH

1' 6" 3" 0 2'-6"

GRAPHIC SCALE 1" = 1'-0"

U.S. STEEL DRAWING NUMBER: XXXXXXXXXXXXXX

NO.	DESCRIPTION	NAME BY	SIGN	NAME RED	SIGN	NAME PEM	SIGN	DATE
R	ADDED EXCAVATION AT INTERIOR FOOTING	SS		KB				23-NOV-2010
R	ISSUED FOR MASS EXCAVATION	SS		KB				16-NOV 2010

REVISIONS

NO.	DESCRIPTION

REFERENCE DRAWINGS

	NAME	SIGN	DATE
BY			
CHK'D			
RED			
PEM			
PROJ. ENG			
PLANT ENG			

CARBONYX CARBON TECHNOLOGIES

This document is the property of Carbonyx, Inc./ Carbonyx Carbon Technologies, Inc. and contains proprietary and confidential information belonging only to Carbonyx, Inc./ Carbonyx Carbon Technologies, Inc. and should be used only for the purpose for which it was supplied. It must not be copied, reproduced or otherwise used, nor must such information be disclosed in whole or in part to others, except in accordance with the explicit terms of any agreement under which it was supplied or with the prior written consent of Carbonyx, Inc./ Carbonyx Carbon Technologies, Inc. and must be returned upon request.

CARBON ALLOY SYNTHESIS PROCESS
ORION PLANT
MASS EXCAVATION PLAN

SCALE: NTS

PROJECT NO.:

DRAWING NUMBER: CASP-OR-XX-SK-0019