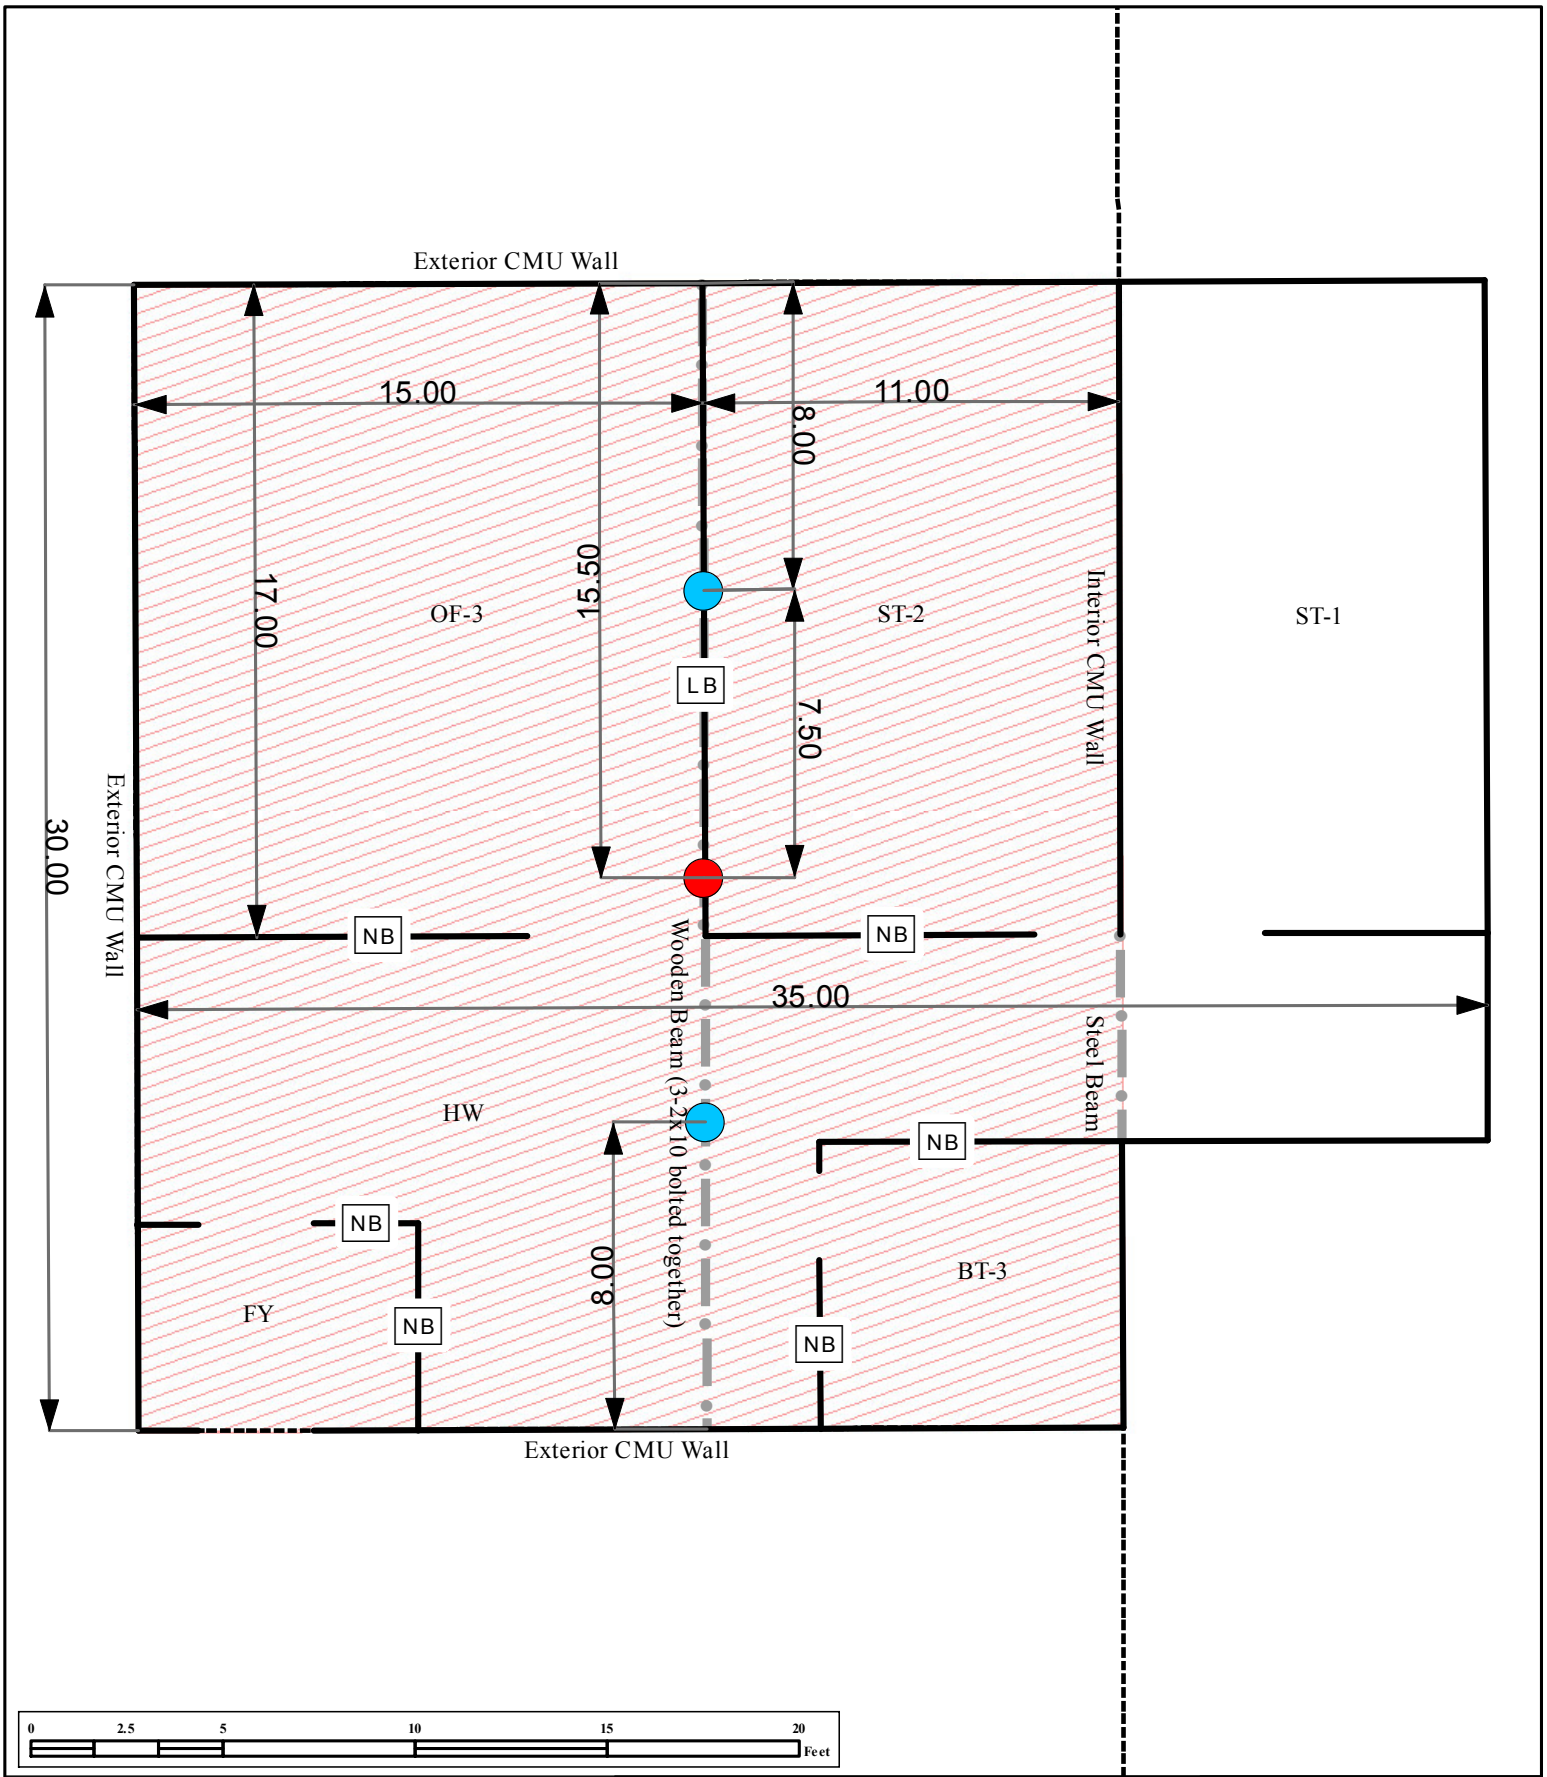

Legend

- Areas of Concern
- Structure Outline
- Support Structure
- Area of Excavation
- Existing Post
- Proposed Post

Wall Type

- LB Load Bearing
- NB Non-load Bearing

Distance measurements presented in feet.

Weston Solutions, Inc.
East Division

In Association With
Scientific and Environmental Associates, Inc.,
Environmental Compliance Consultants, Inc.,
Avatar Environmental, LLC, On-Site Environmental,
Inc.and Sovereign Consulting, Inc

DATE MODIFIED: 8/10/2016

Figure 2: Office

Niagara Falls Boulevard Site
Niagara Falls, New York

U.S. ENVIRONMENTAL PROTECTION AGENCY
REMOVAL SUPPORT TEAM 3
CONTRACT # EP-S2-14-01

GIS ANALYST:	P. Lisichenko
EPA OSC:	E. Daly
RST SPM:	B. Nwosu
FILENAME:	160810_NFB_OFFICE.MXD

F:\GIS\00070014\MXD\160810_NFB_OFFICE.MXD