COUNTY OF SUFFOLK
DEPARTMENT OF PUBLIC WORKS
GILBERT ANDERSON, P.E., COMMISSIONER
YAPHANK, NEW YORK

Index Map No.: 1 of 1

PARCEL INDEX MAP SHOWING
PROPERTY TO BE ACQUIRED FROM
TOWN OF BROOKHAVEN

FOR THE RECONSTRUCTION OF
C.R. 16–HORSEBLOCK ROAD
CAPITAL PROJECT NO. 5175 / 5511
TOWN OF BROOKHAVEN, SUFFOLK COUNTY, NEW YORK

PRELIMINARY PLAN – FOR DISCUSSION PURPOSES ONLY

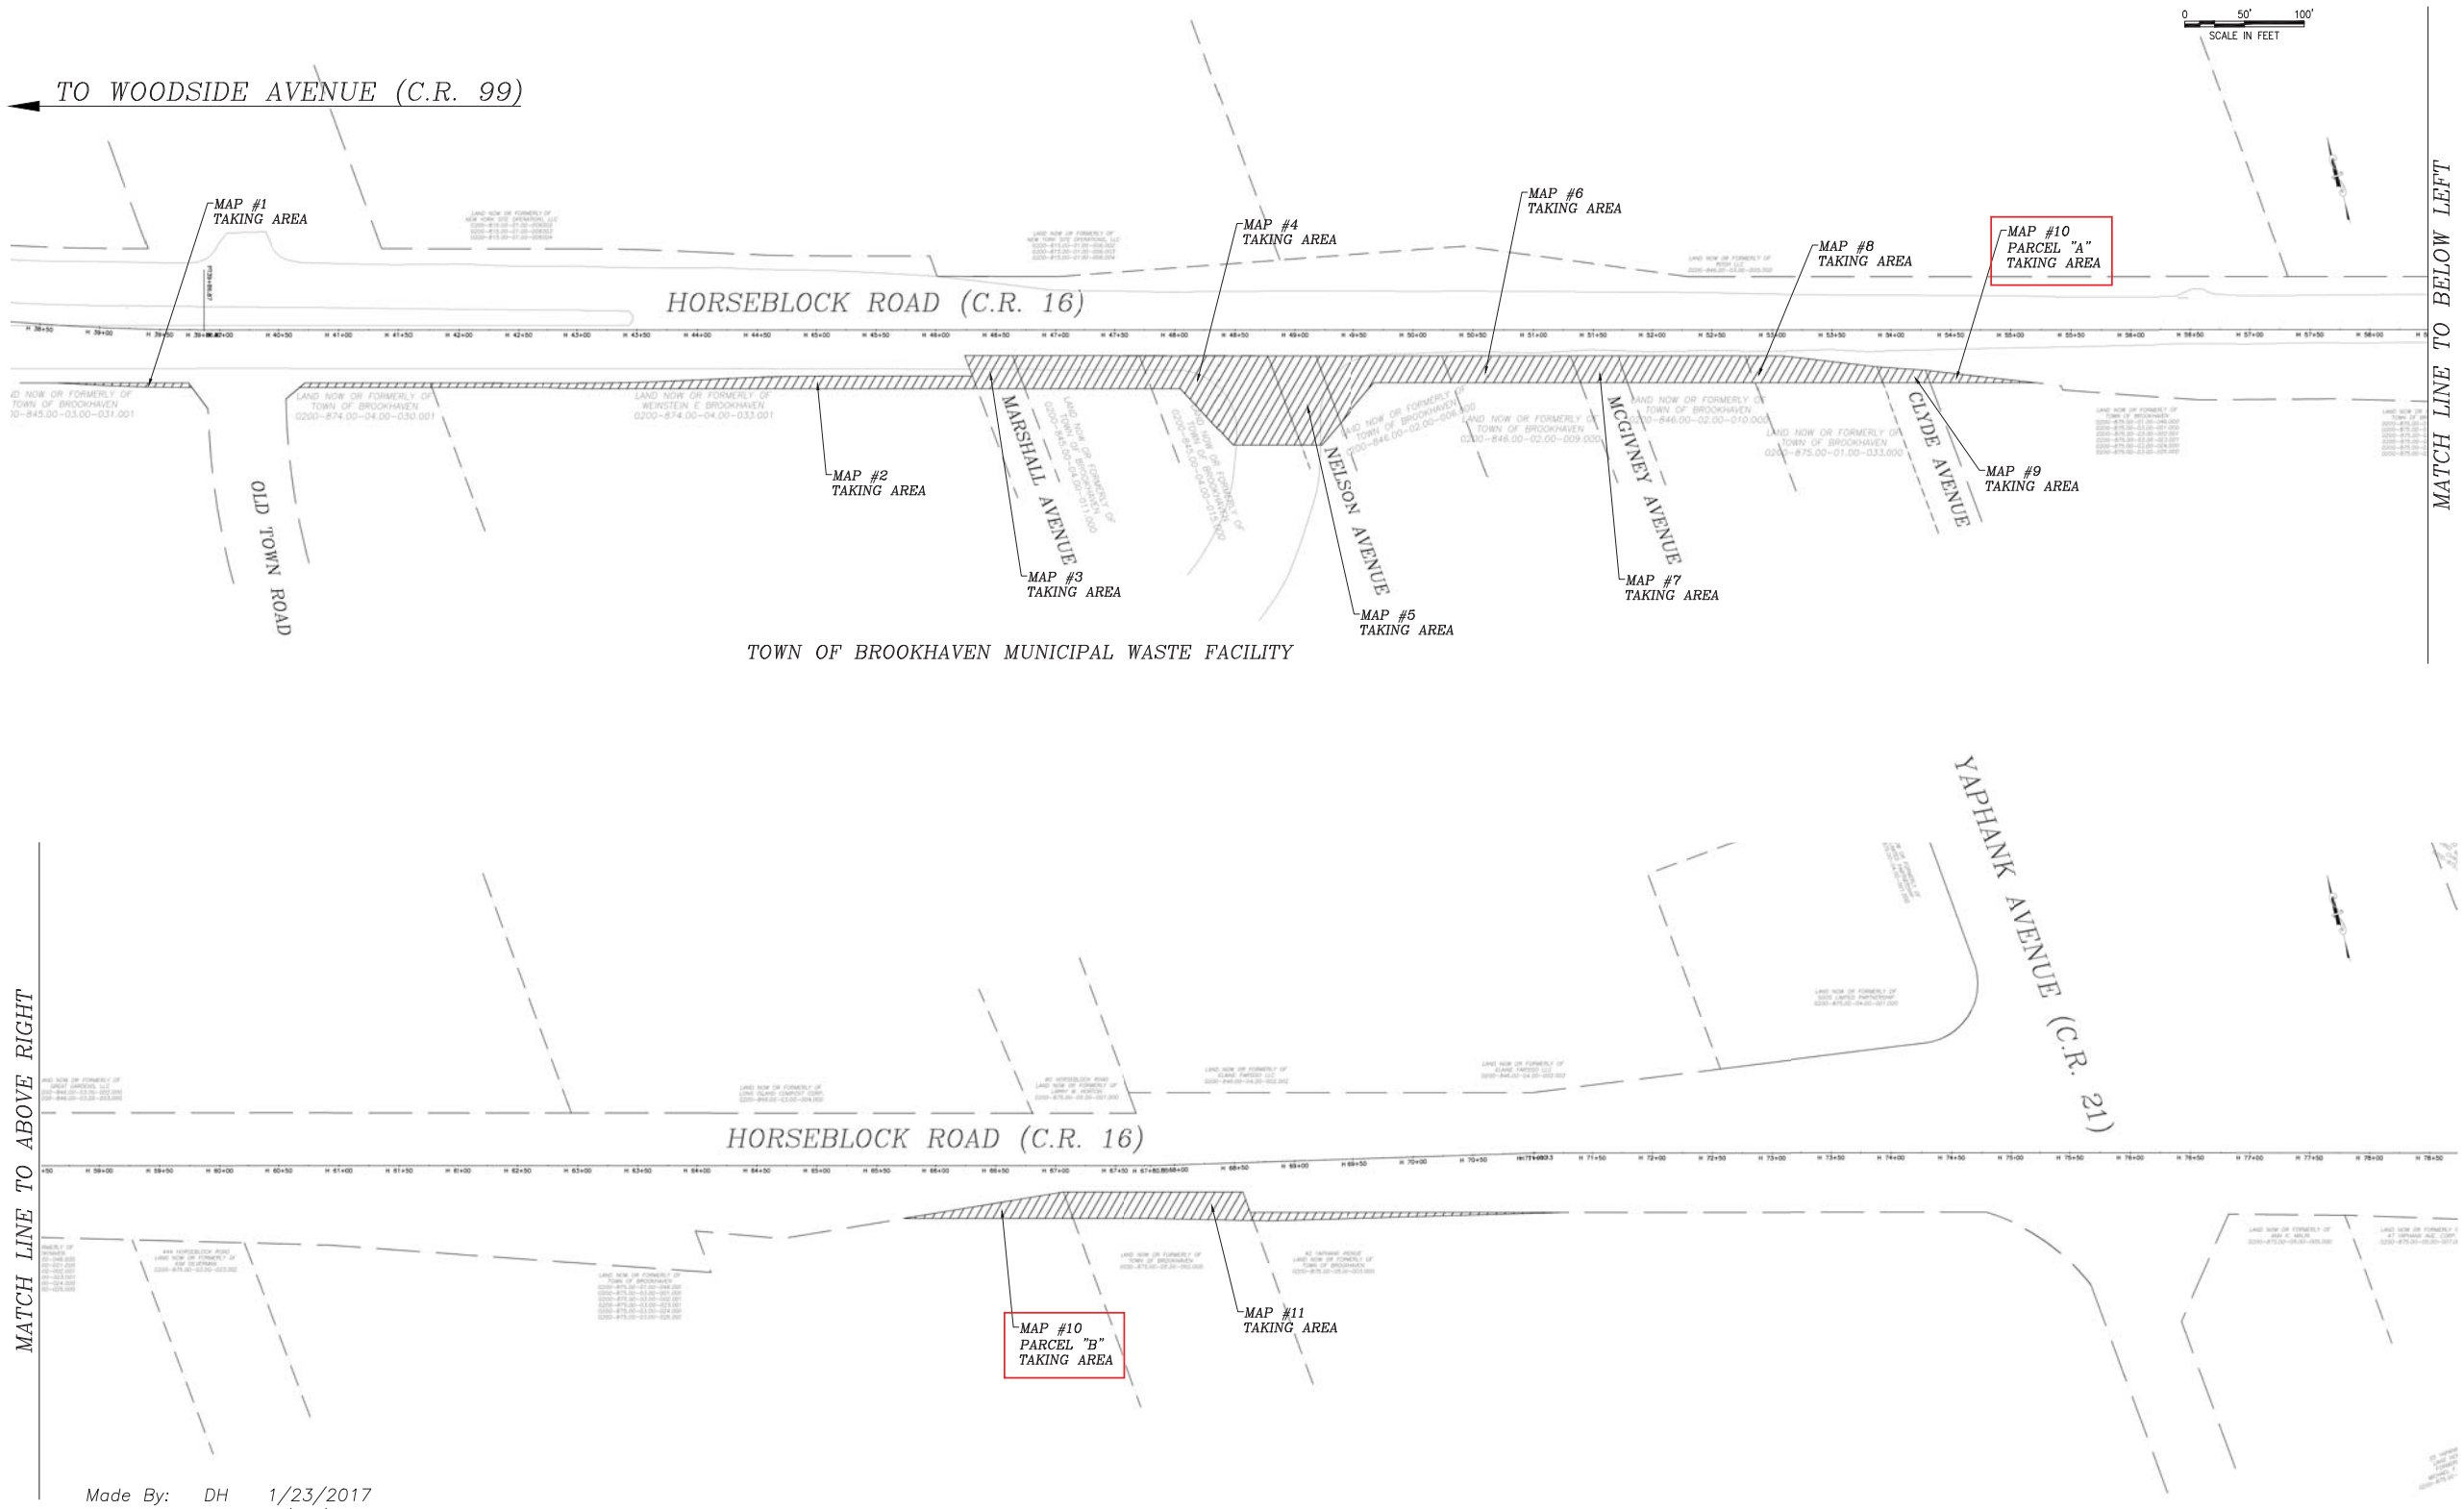

Made By: DH 1/23/2017
Drawn By: DH 1/23/2017
Checked By: TQ 1/23/2017
Project No.: 5175 / 5511
Plate No.: XXX
File: \Parcel Index Map\Parcel Index Map.dwg
Palette: XXXXXXXXXX

LiRo Engineers, Inc.
HOLBROOK, N.Y.