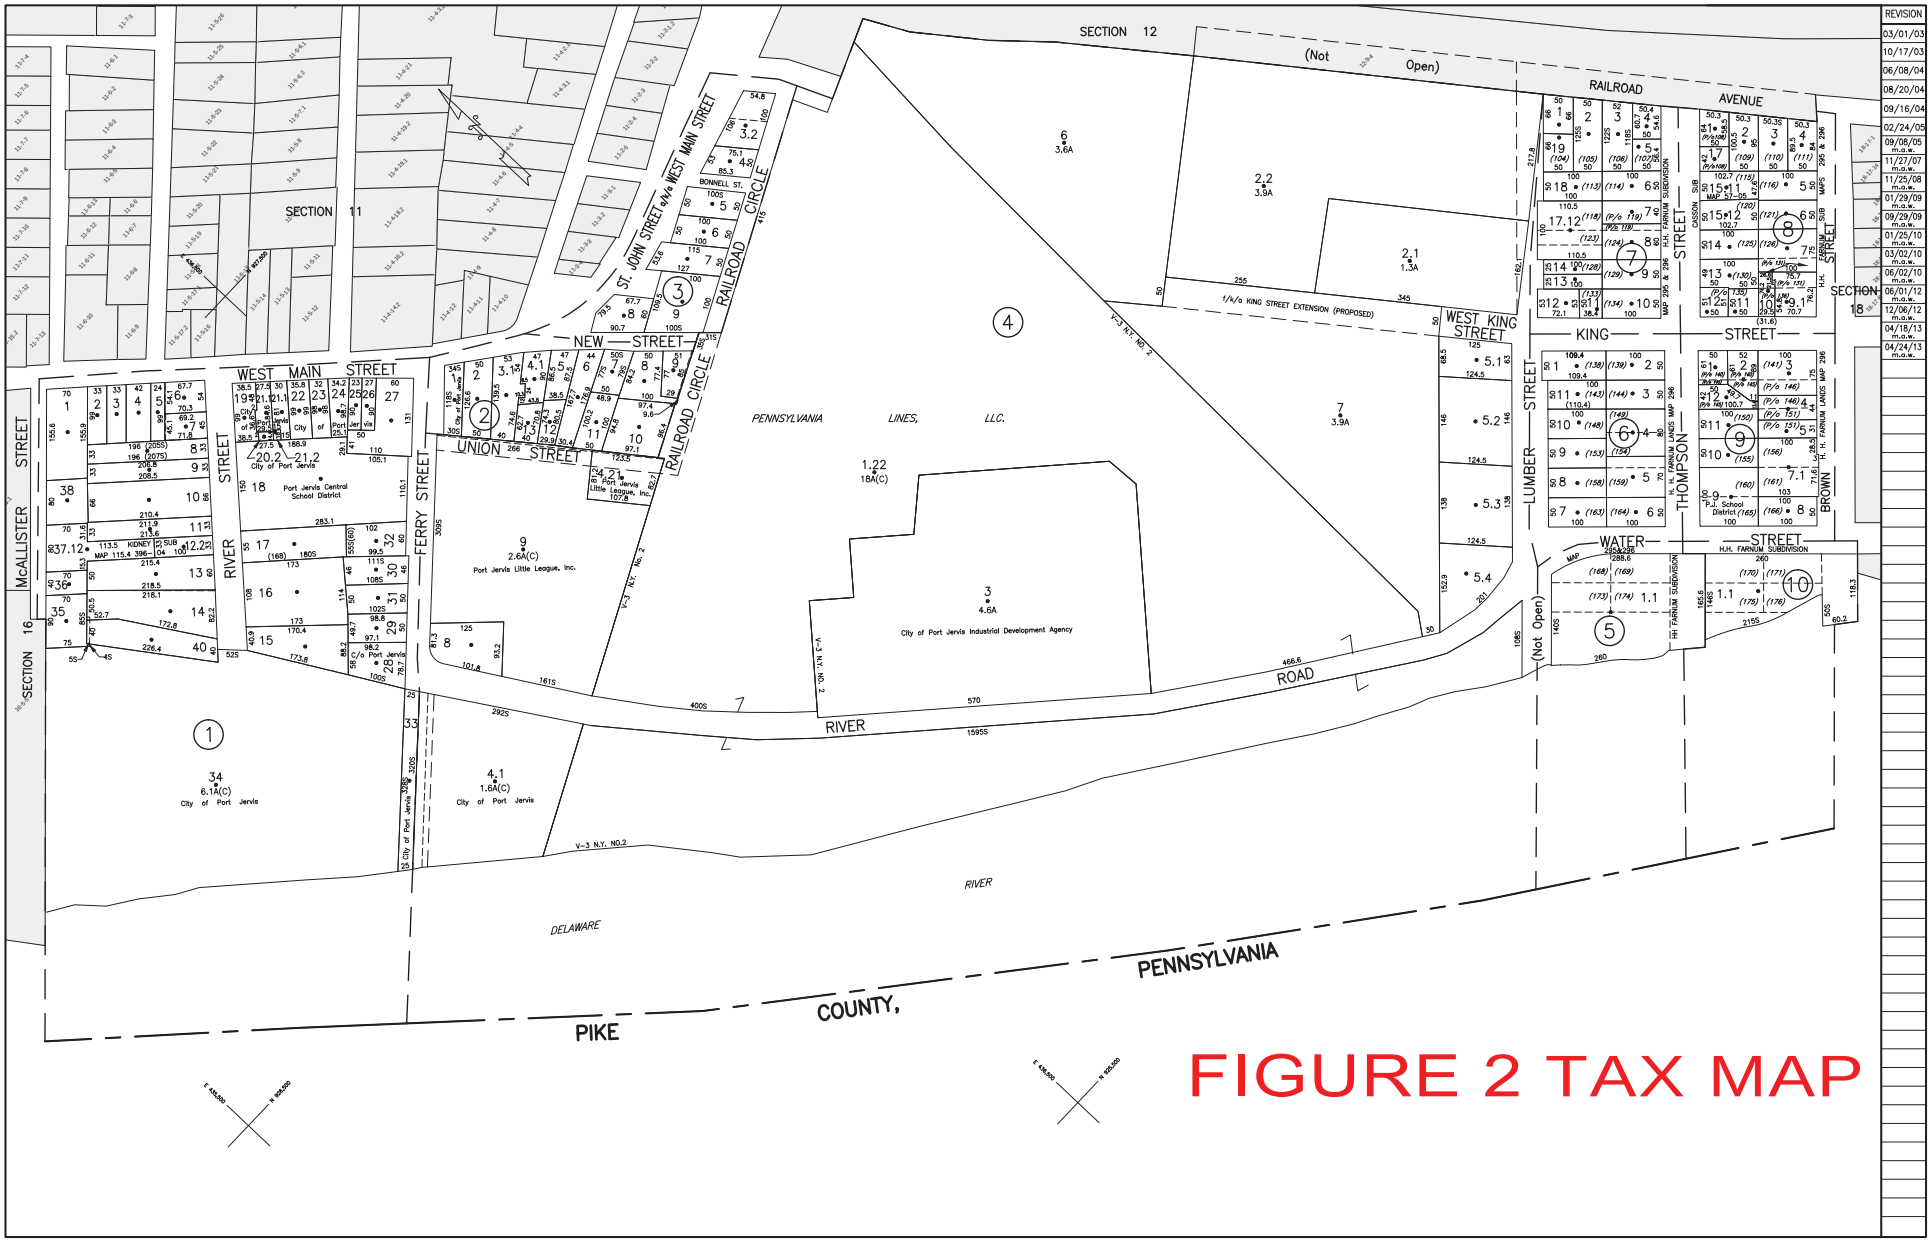

FIGURE 2 TAX MAP

LEGEND

STATE OR COUNTY LINE	FILED PLAN LOT LINE	TAX MAP BLOCK NO.	4	FILED PLAN BLOCK NO.	21 4
CITY TOWN OR VILLAGE	EASEMENT LINE	TAX MAP PARCEL NO.	32	FILED PLAN LOT NO.	(3) or (P/o 2)
BLOCK OR SECTION LIMIT	MATCH LINE	AREAS	(DEED) 11.1A or (CALCULATED) 11.6A(C)	STATE HIGHWAYS	N Y STATE HWY NO 17
SPECIAL DISTRICT LINE (FIRE, WATER, LIGHT, SCHOOL)	WATER FEATURES	DIMENSIONS	(DEED) 66 or (CALCULATED) 75S	COUNTY HIGHWAYS	COUNTY ROAD NO 4
PROPERTY LINE	GRID COORDINATE/CENTROID	PORTION OF TAX LOT	P/o 1-1-1	TOWN ROADS	TOWN ROAD 1

ORANGE COUNTY—NEW YORK

Prepared by
Orange County Tax Map Department
124 Main Street, Goshen, N.Y. 10924
Phone 845.291.2498 Fax 845.291.2499

NOTICE
MAINTENANCE, ALTERATION, SALE OR DISTRIBUTION OF ANY PORTION OF THE ORANGE COUNTY TAX MAP IS PROHIBITED WITHOUT WRITTEN PERMISSION OF THE O.C. REAL PROPERTY TAX SERVICE AGENCY

NOT TO BE REPRODUCED FOR COMMERCIAL PURPOSES FOR TAX PURPOSES ONLY
NOT TO BE USED FOR CONVEYANCE

© ORANGE COUNTY NEW YORK

ADJOINING REFERENCE

331300
CITY OF PORT JERVIS

Scale 1" = 100' Section No. 17

TAX YEAR 2017