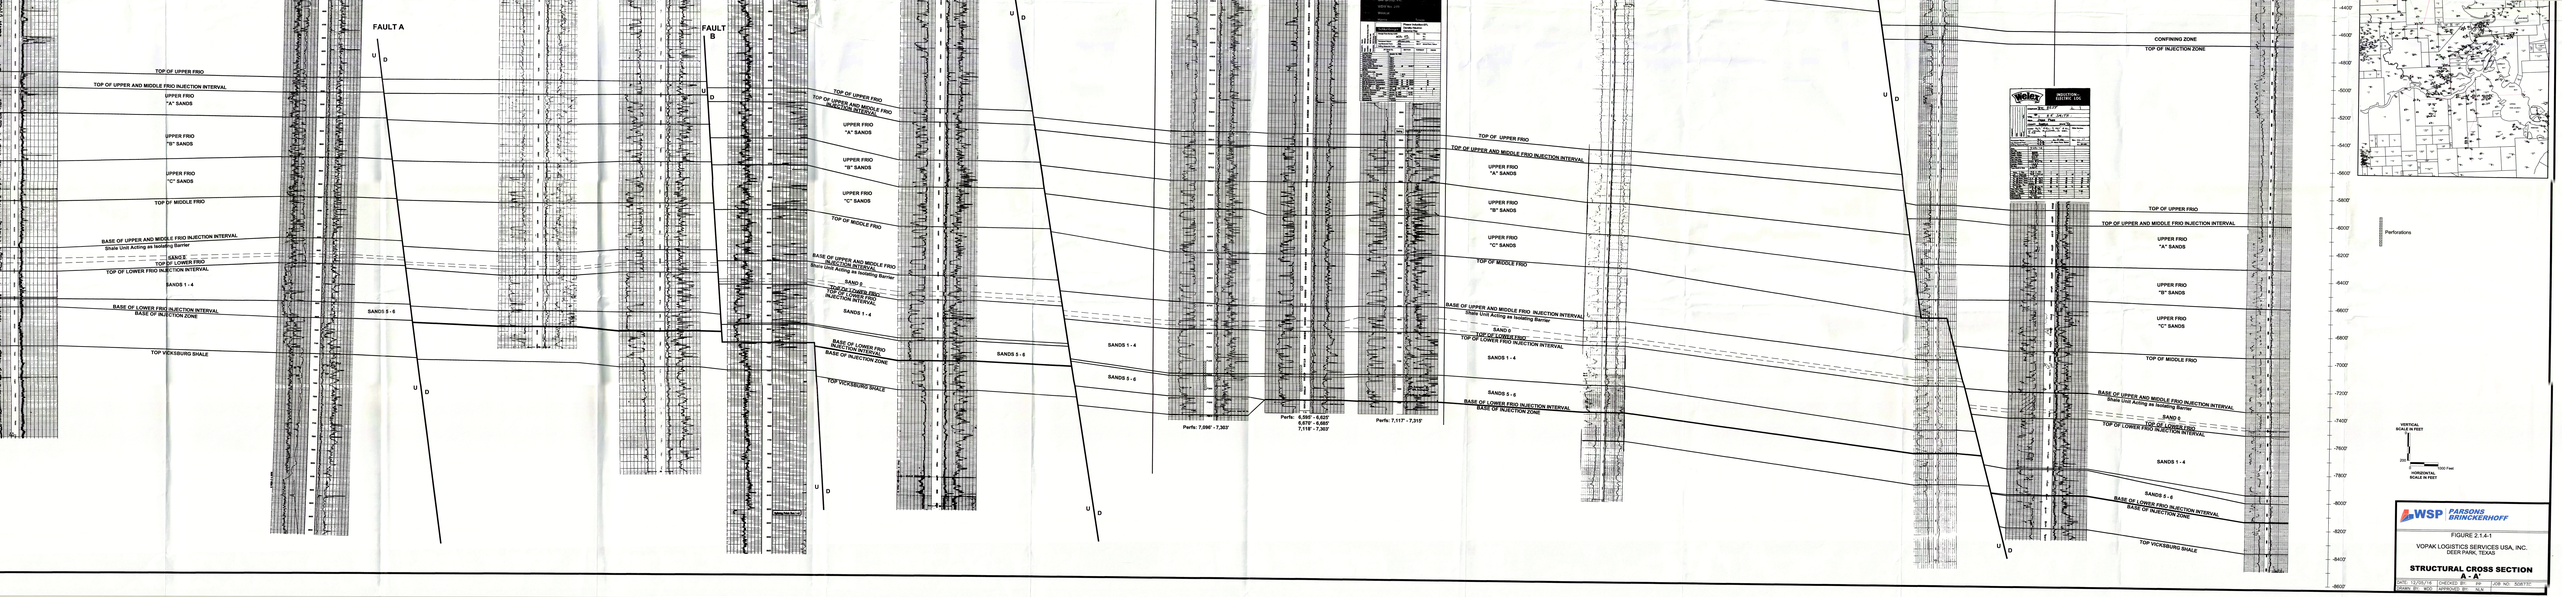
FAULT A
FAULT B
TOP OF UPPER FRIO
TOP OF UPPER AND MIDDLE FRIO INJECTION INTERVAL
UPPER FRIO "A" SANDS
UPPER FRIO "B" SANDS
UPPER FRIO "C" SANDS
TOP OF MIDDLE FRIO
BASE OF UPPER AND MIDDLE FRIO INJECTION INTERVAL
Shale Unit Acting as Isolating Barrier
SAND 2
TOP OF LOWER FRIO
TOP OF LOWER FRIO INJECTION INTERVAL
SANDS 1 - 4
BASE OF LOWER FRIO INJECTION INTERVAL
BASE OF INJECTION ZONE
TOP VICKSBURG SHALE
SANDS 5 - 6
CONFINING ZONE
TOP OF INJECTION ZONE
Perforations
VERTICAL SCALE IN FEET
HORIZONTAL SCALE IN FEET
Perfs: 7,596' - 7,363'
Perfs: 6,595' - 6,623'
6,679' - 6,686'
7,118' - 7,363'
Perfs: 7,117' - 7,315'
WSP PARSONS BRINCKERHOFF
FIGURE 2.1.4-1
VOPAK LOGISTICS SERVICES USA, INC.
DEER PARK, TEXAS
STRUCTURAL CROSS SECTION
A - A'
DATE: 12/09/2016 CHECKED BY: JSP JOB NO: 50617C
DRAWN BY: WDG APPROVED BY: NLN