L:/SHERWIN/GIS/MXD/2011_03_FMP_Site_Eval/09002_FMP_TFB_Soil_Exceede.mxd

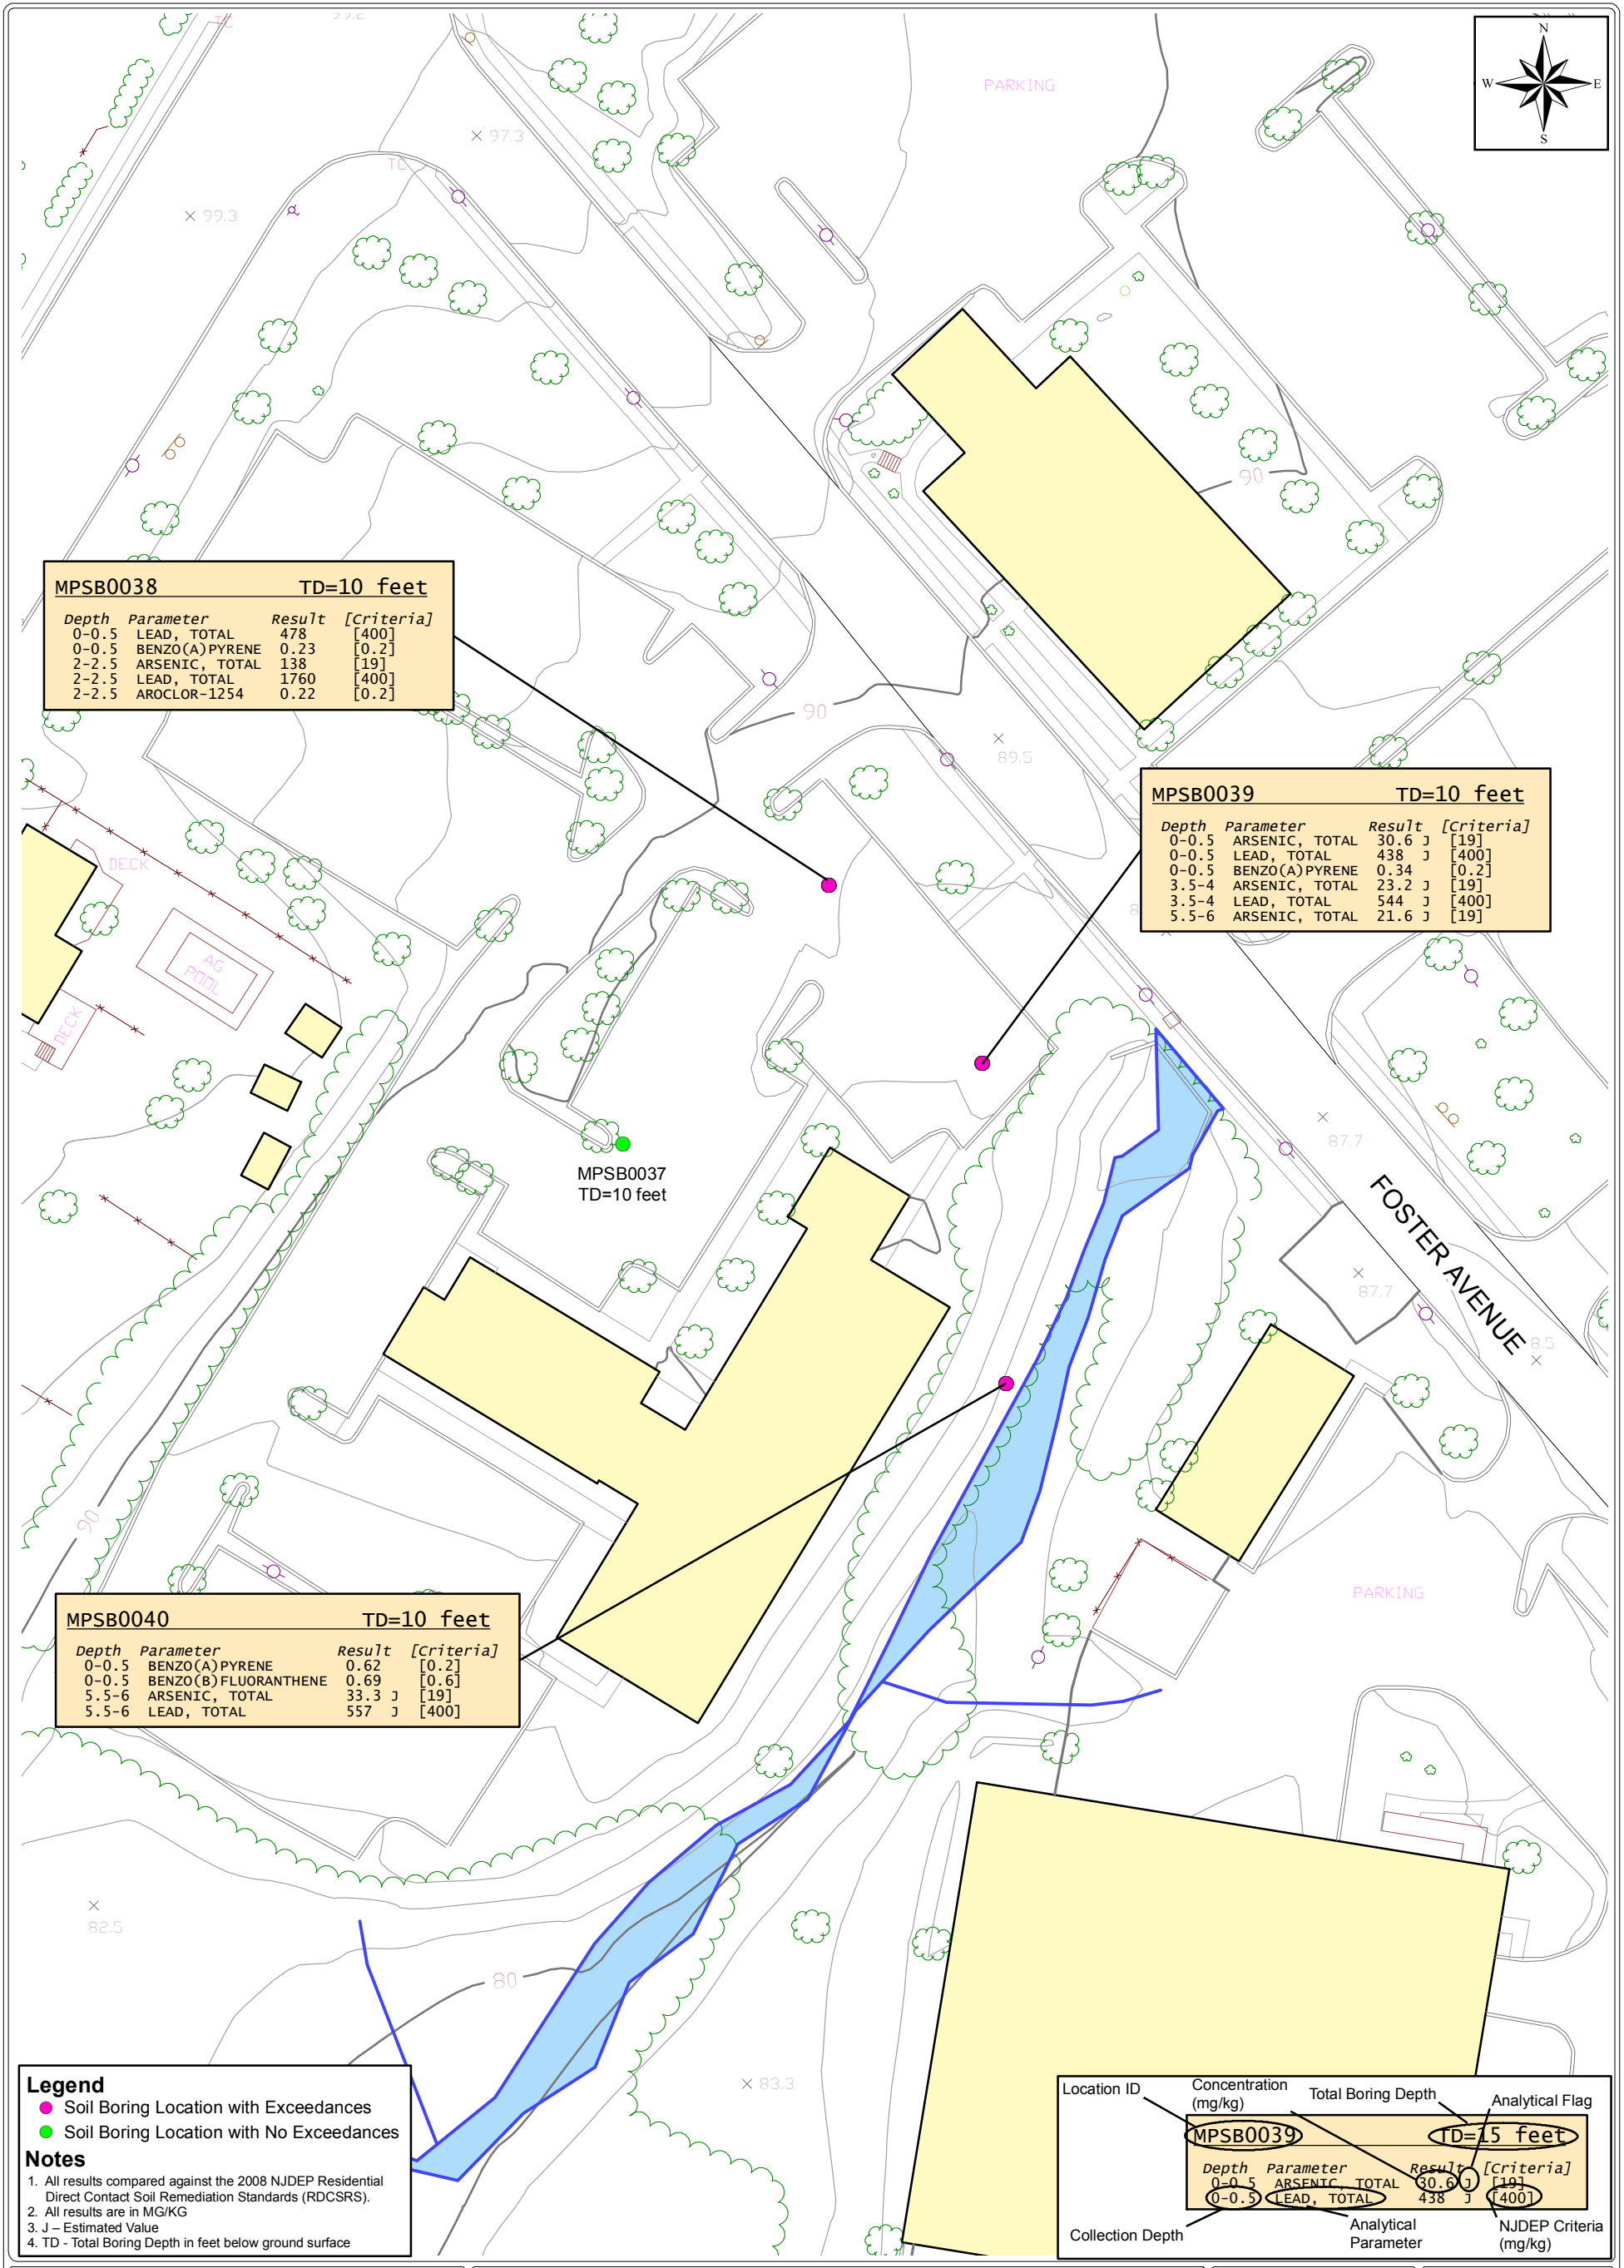

SCALE:
50 25 0 50
Graphic Scale In Feet

PROJECT:
Former Manufacturing Plant - Remedial Investigation

CLIENT NAME:
The Sherwin-Williams Company

TITLE:
FORMER TANK FARM B AREA

SOIL SAMPLES
EXCEEDANCES (ALL PARAMETERS)
[NJDEP RESIDENTIAL DIRECT CONTACT
SOIL REMEDIATION STANDARDS]

WESTON SOLUTIONS

DRAWING NUMBER: 09002

FIGURE #: 24

DRAWN BY: J. Lynes

REVIEWED BY: A. Fischer

PROJECT MANAGER: S. Jones

SCALE: 1" = 50'

DATE: MARCH 2011

SHERWIN WILLIAMS