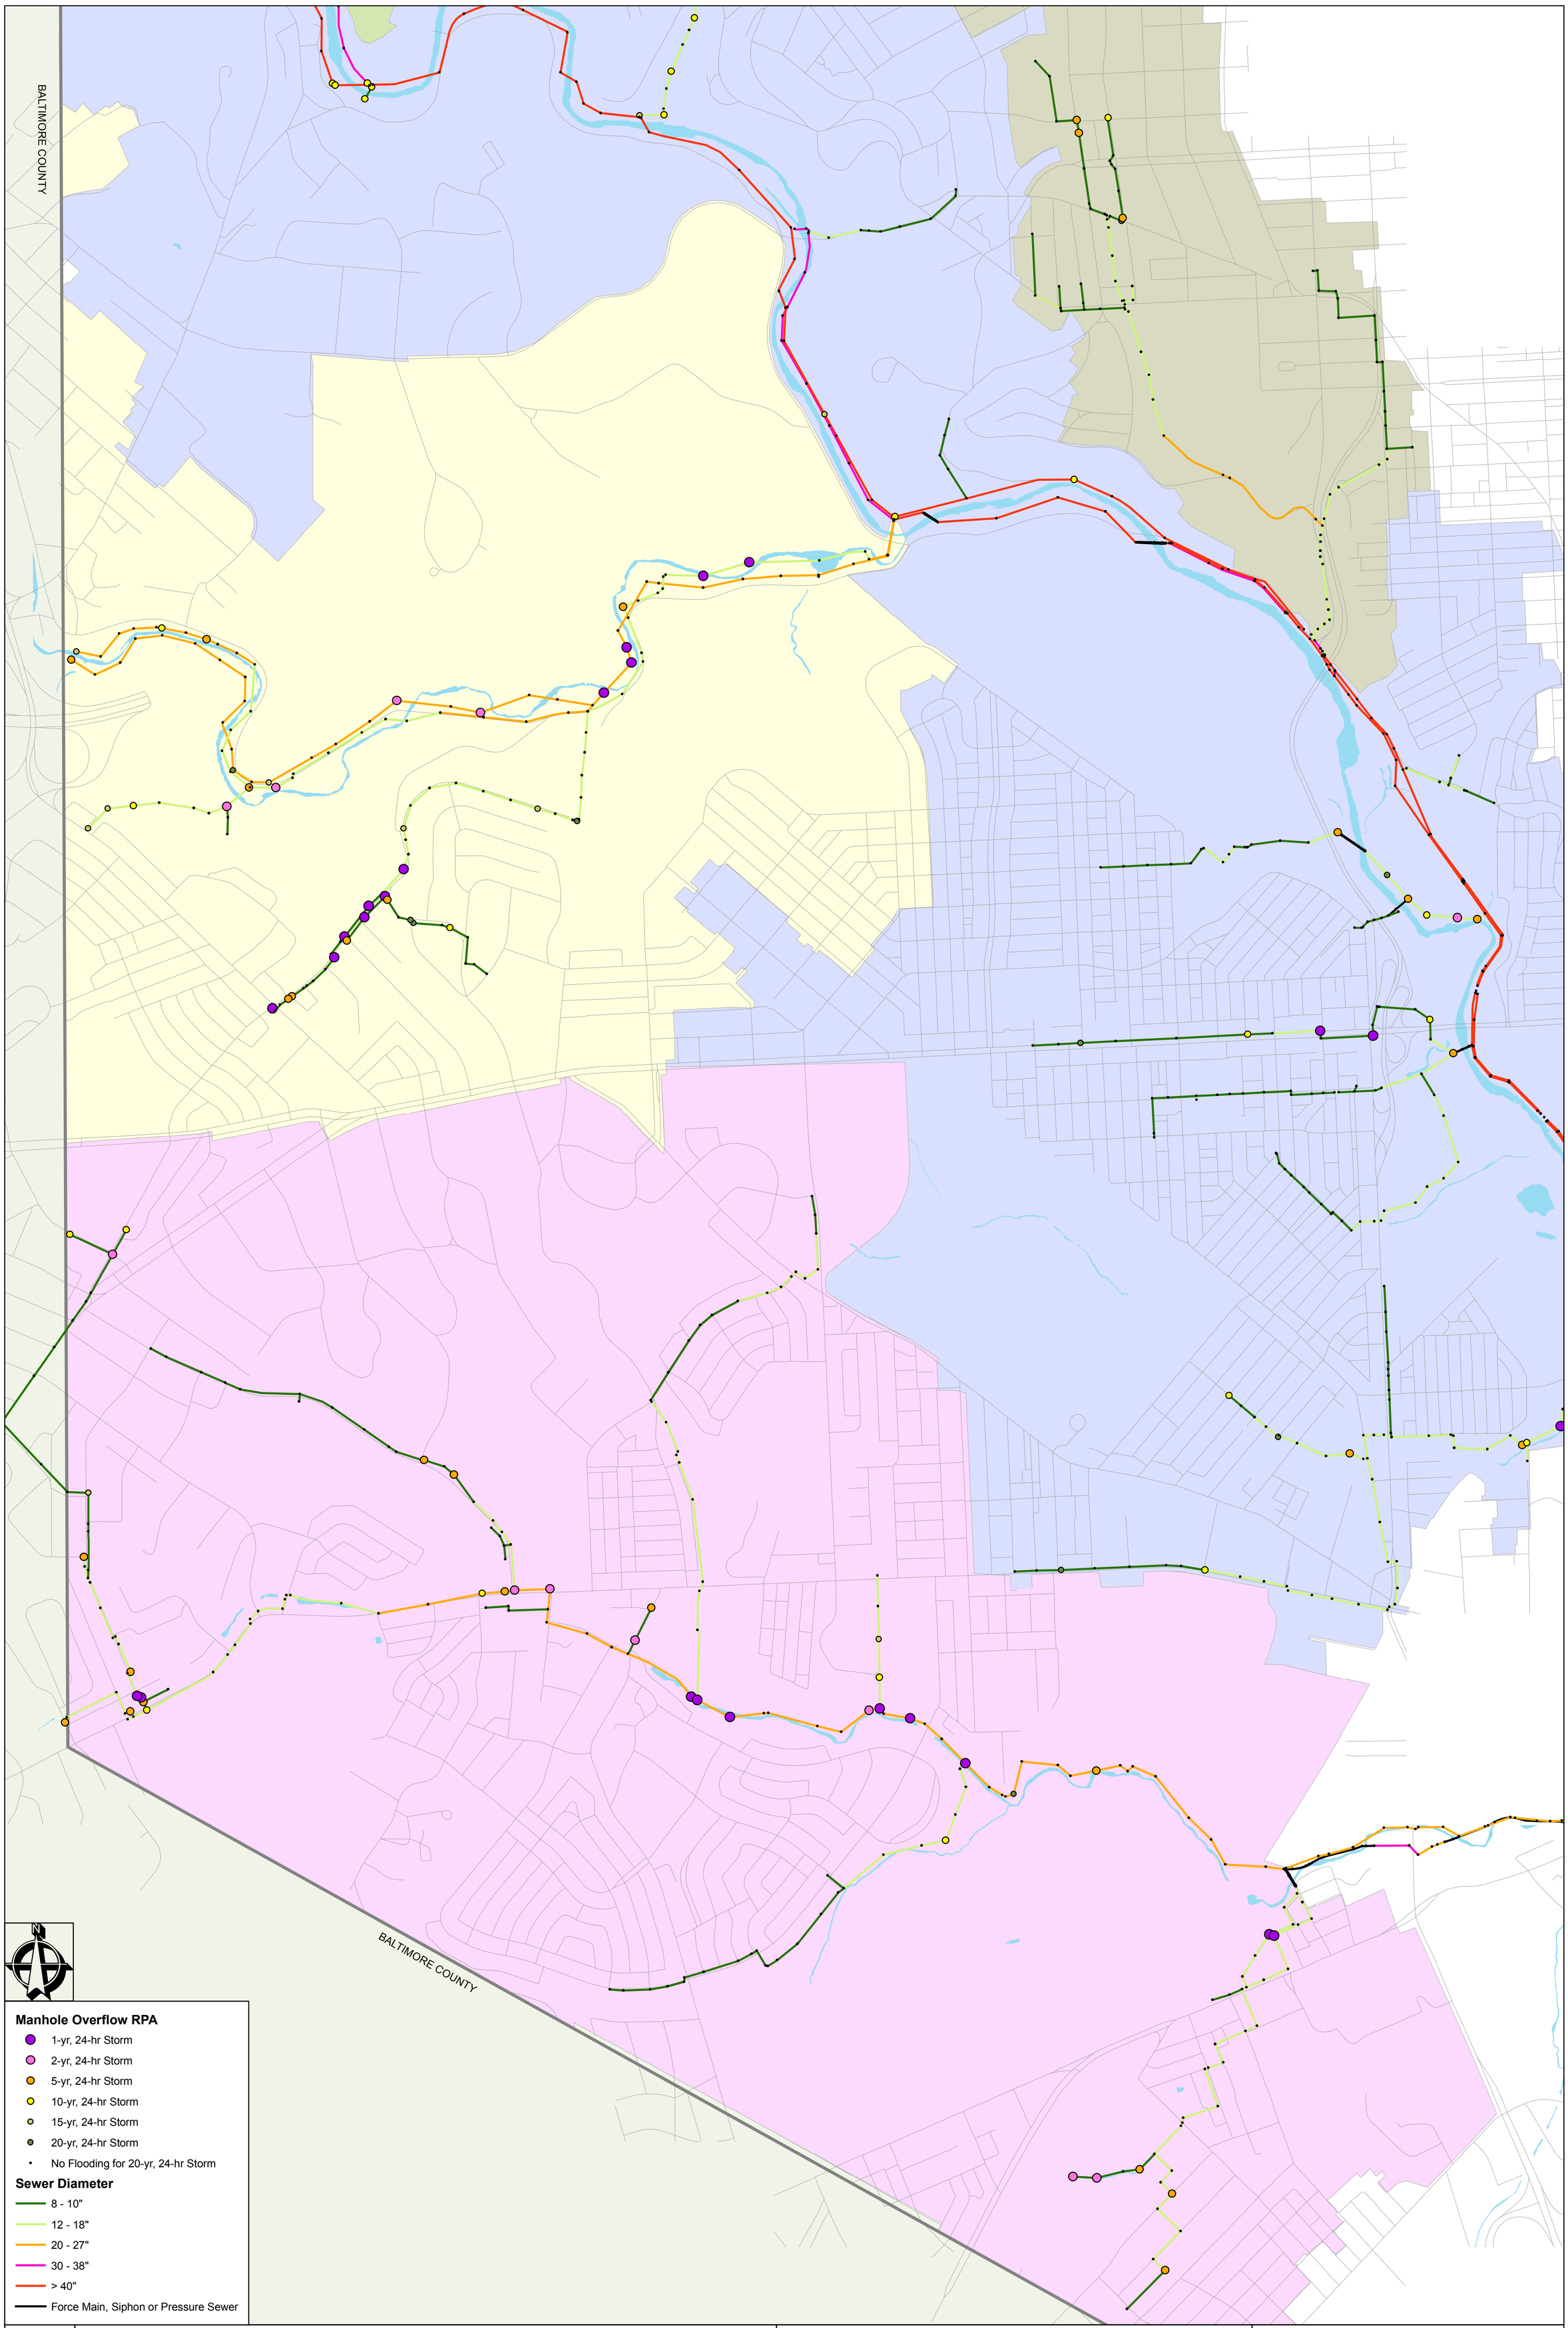

Map 4.3.2B

Project 1032 - Gwynns Falls Collection System Evaluation and Sewershed Plan

Gwynns Falls Future Condition Flooding Return Period Analysis

URS
BLACK & VEATCH
Building a world of difference.

June 2010

Scale: 1 inch = 650 feet